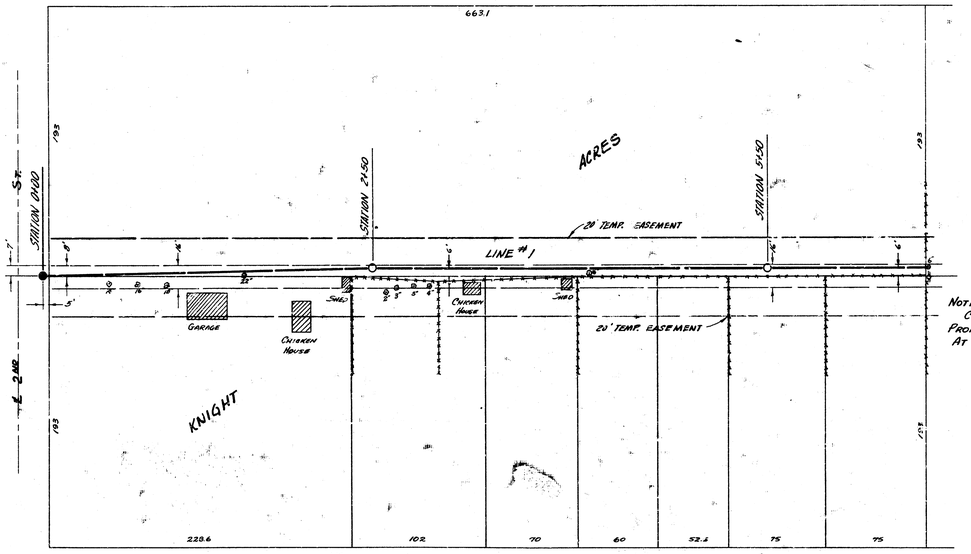

NOTE:
CONTINUE BOTH PLAN & PROFILE ON SHEET 2 AT STA. 6+70.

N

SURVEY BY - HANSON NOTEBOOK 1428
DRAWN BY - T. DEWEY
CHECKED BY
DATE

B.M. 121.87 NORTH RIM OF M.H STATION 0+00 LINE "A"

PLAN SCALE 1"=100'
PROFILE SCALE 1"=10' HOR., 1"=4' VERTICAL

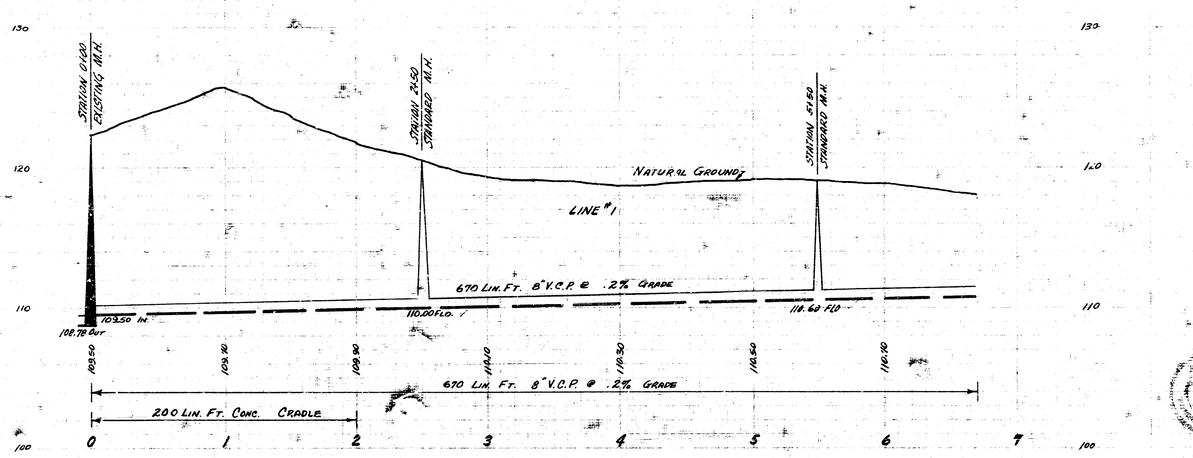

LAT 5 SUB 7 SAN. SEWER 22
CITY OF WICHITA KANSAS
B.E SMITH CITY ENGINEER
MAR. 1957 PROJECT NO C25-89

1/3

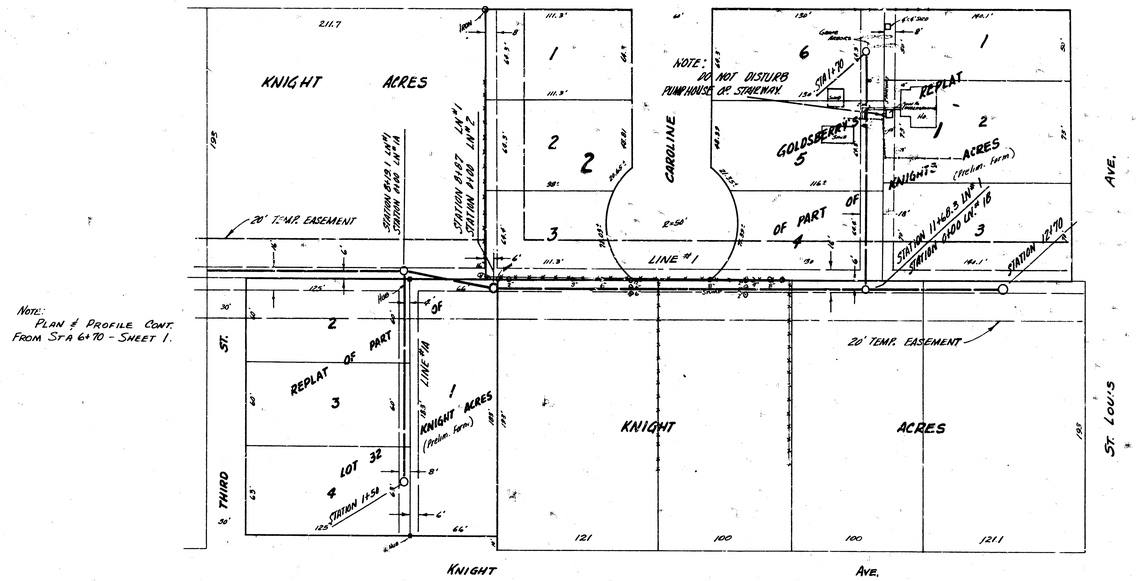

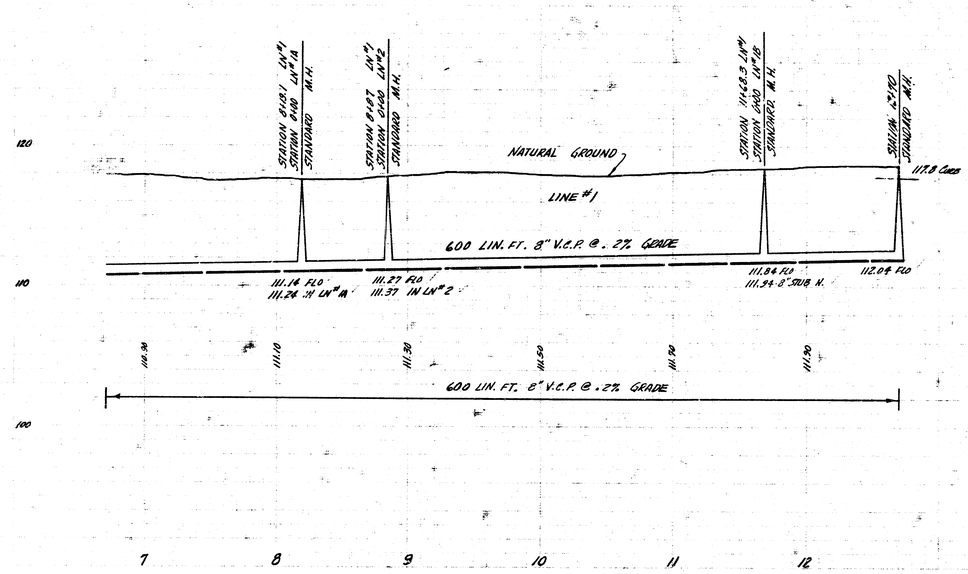

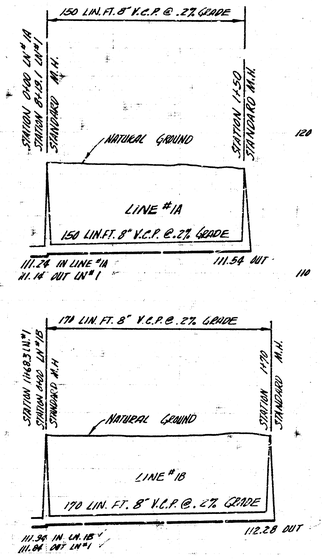

2/3

LAT. 5 SUB 7 SAN. SEWER 22
PROJECT NO. C25-84

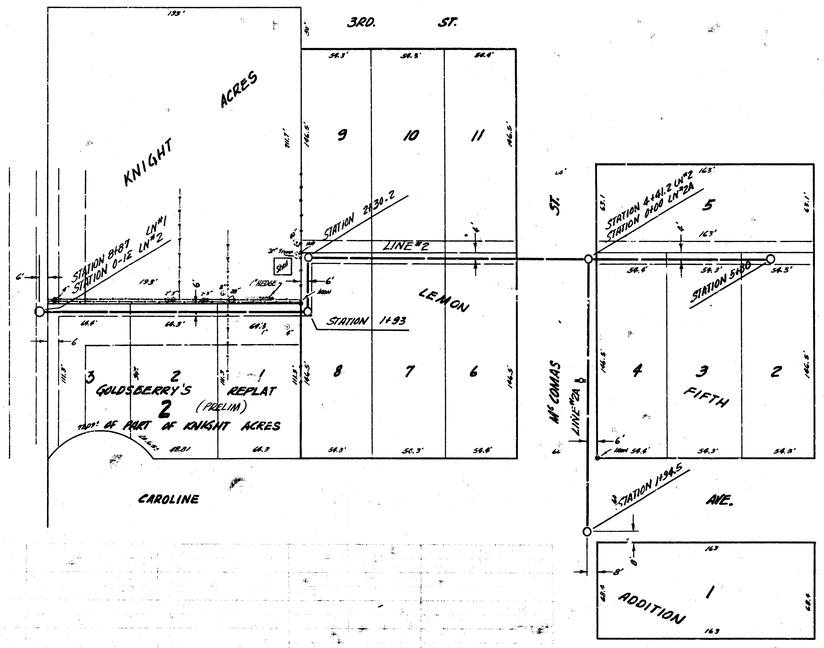

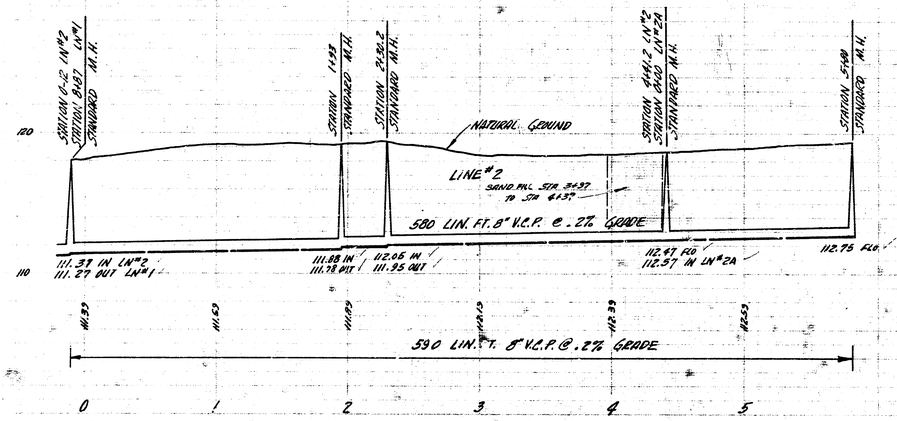

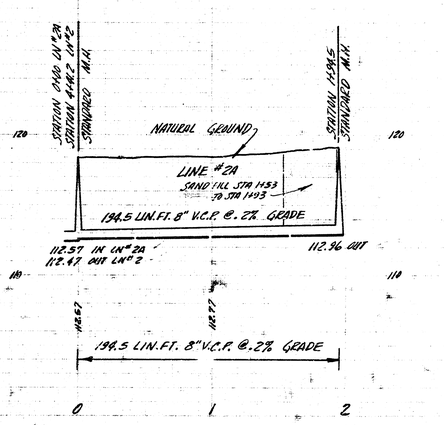

PLAN SCALE 1"=40'
PROFILE SCALE 1"=40' HOR, 1"=4' VERTICAL

(3/3)

LAT 5 SUB. 7 SAN. SEWER 22
PROJECT NO C25-84