
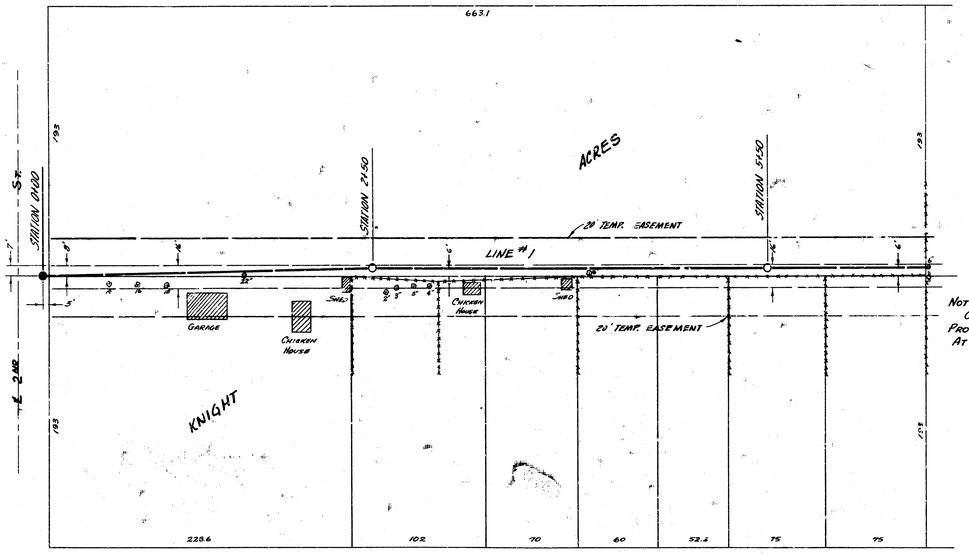


NOTE:
CONTINUE BOTH PLAN & PROFILE ON SHEET 2 AT STA. 6+70.

N

B.M. 121.87 NORTH RIM OF M.H STATION 0+00 LINE "1"


PLAN SCALE 1"=100'
PROFILE SCALE 1"=50' HOR. 1"=9' VERTICAL

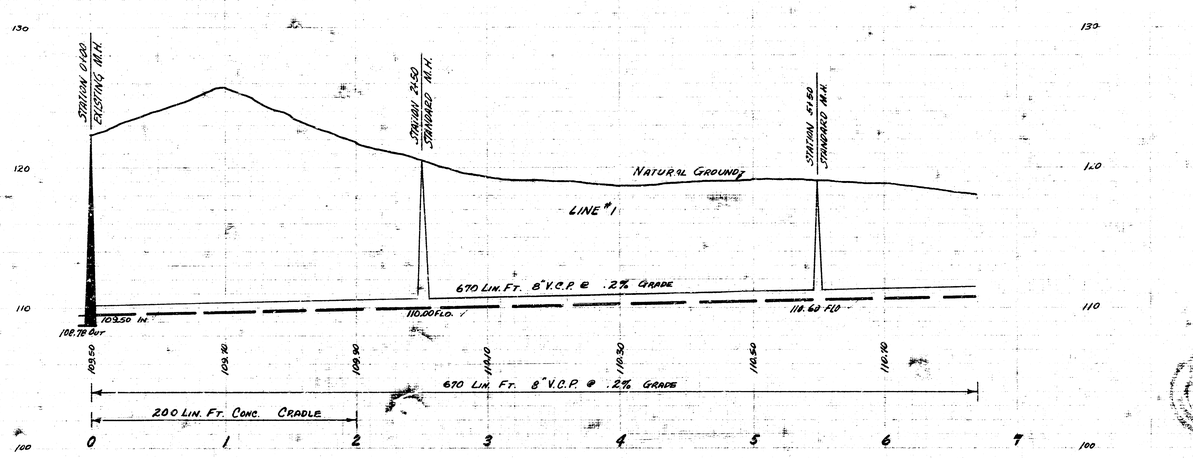

SURVEY BY - HANSON NOTEBOOK 1428
DRAWN BY - T. DEWEY
CHECKED BY
DATE


LAT 5 SUB 7 SAN. SEWER 22
CITY OF WICHITA KANSAS
B.E SMITH CITY ENGINEER
MAR. 1957 PROJECT NO C25-89


1/3

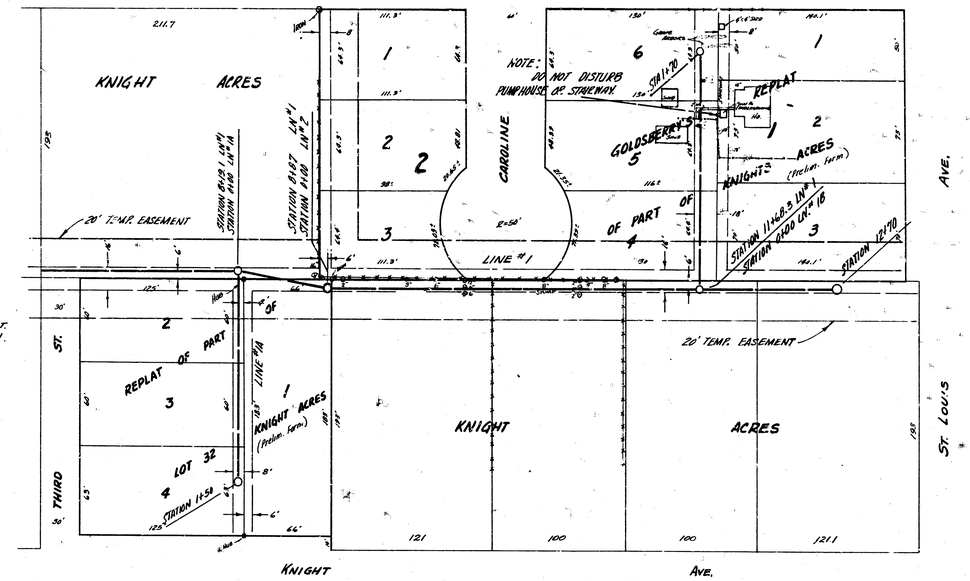


LAT. 5 SUB 7 SAN. SEWER 22
PROJECT NO. C25-84

2/3

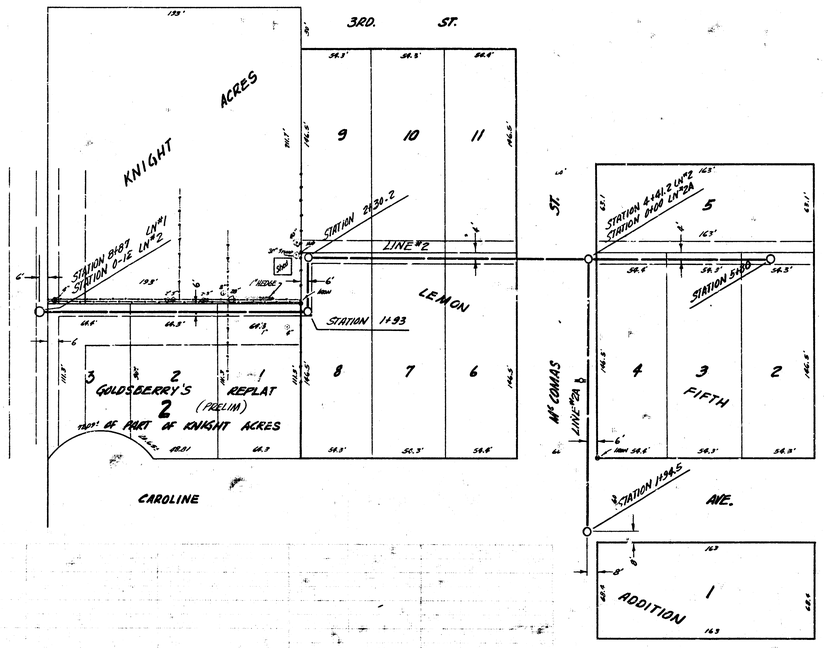

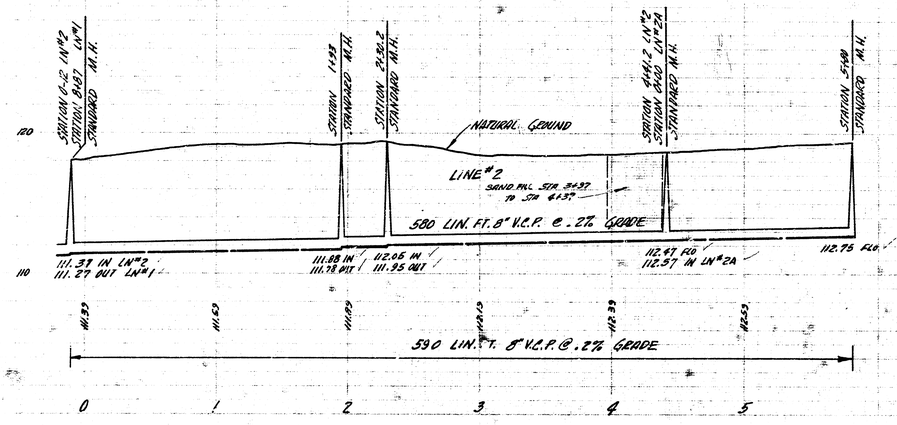

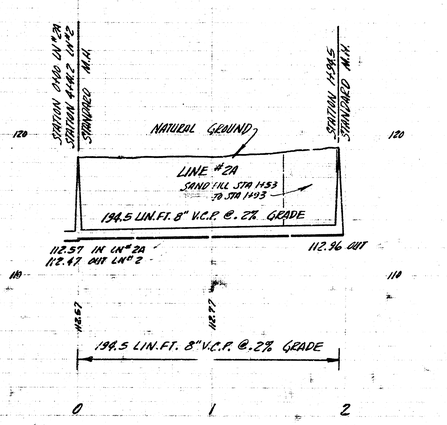

PLAN SCALE 1"=40'
PROFILE SCALE 1"=40' HOR, 1"=4 VERTICAL

3/3

LAT 5 SUB. 7 SAN. SEWER 22
PROJECT NO C25-84