SURVEY BY- KRINGLEE BOOK K-47
DRAWN BY- DEWEY
CHECKED BY-

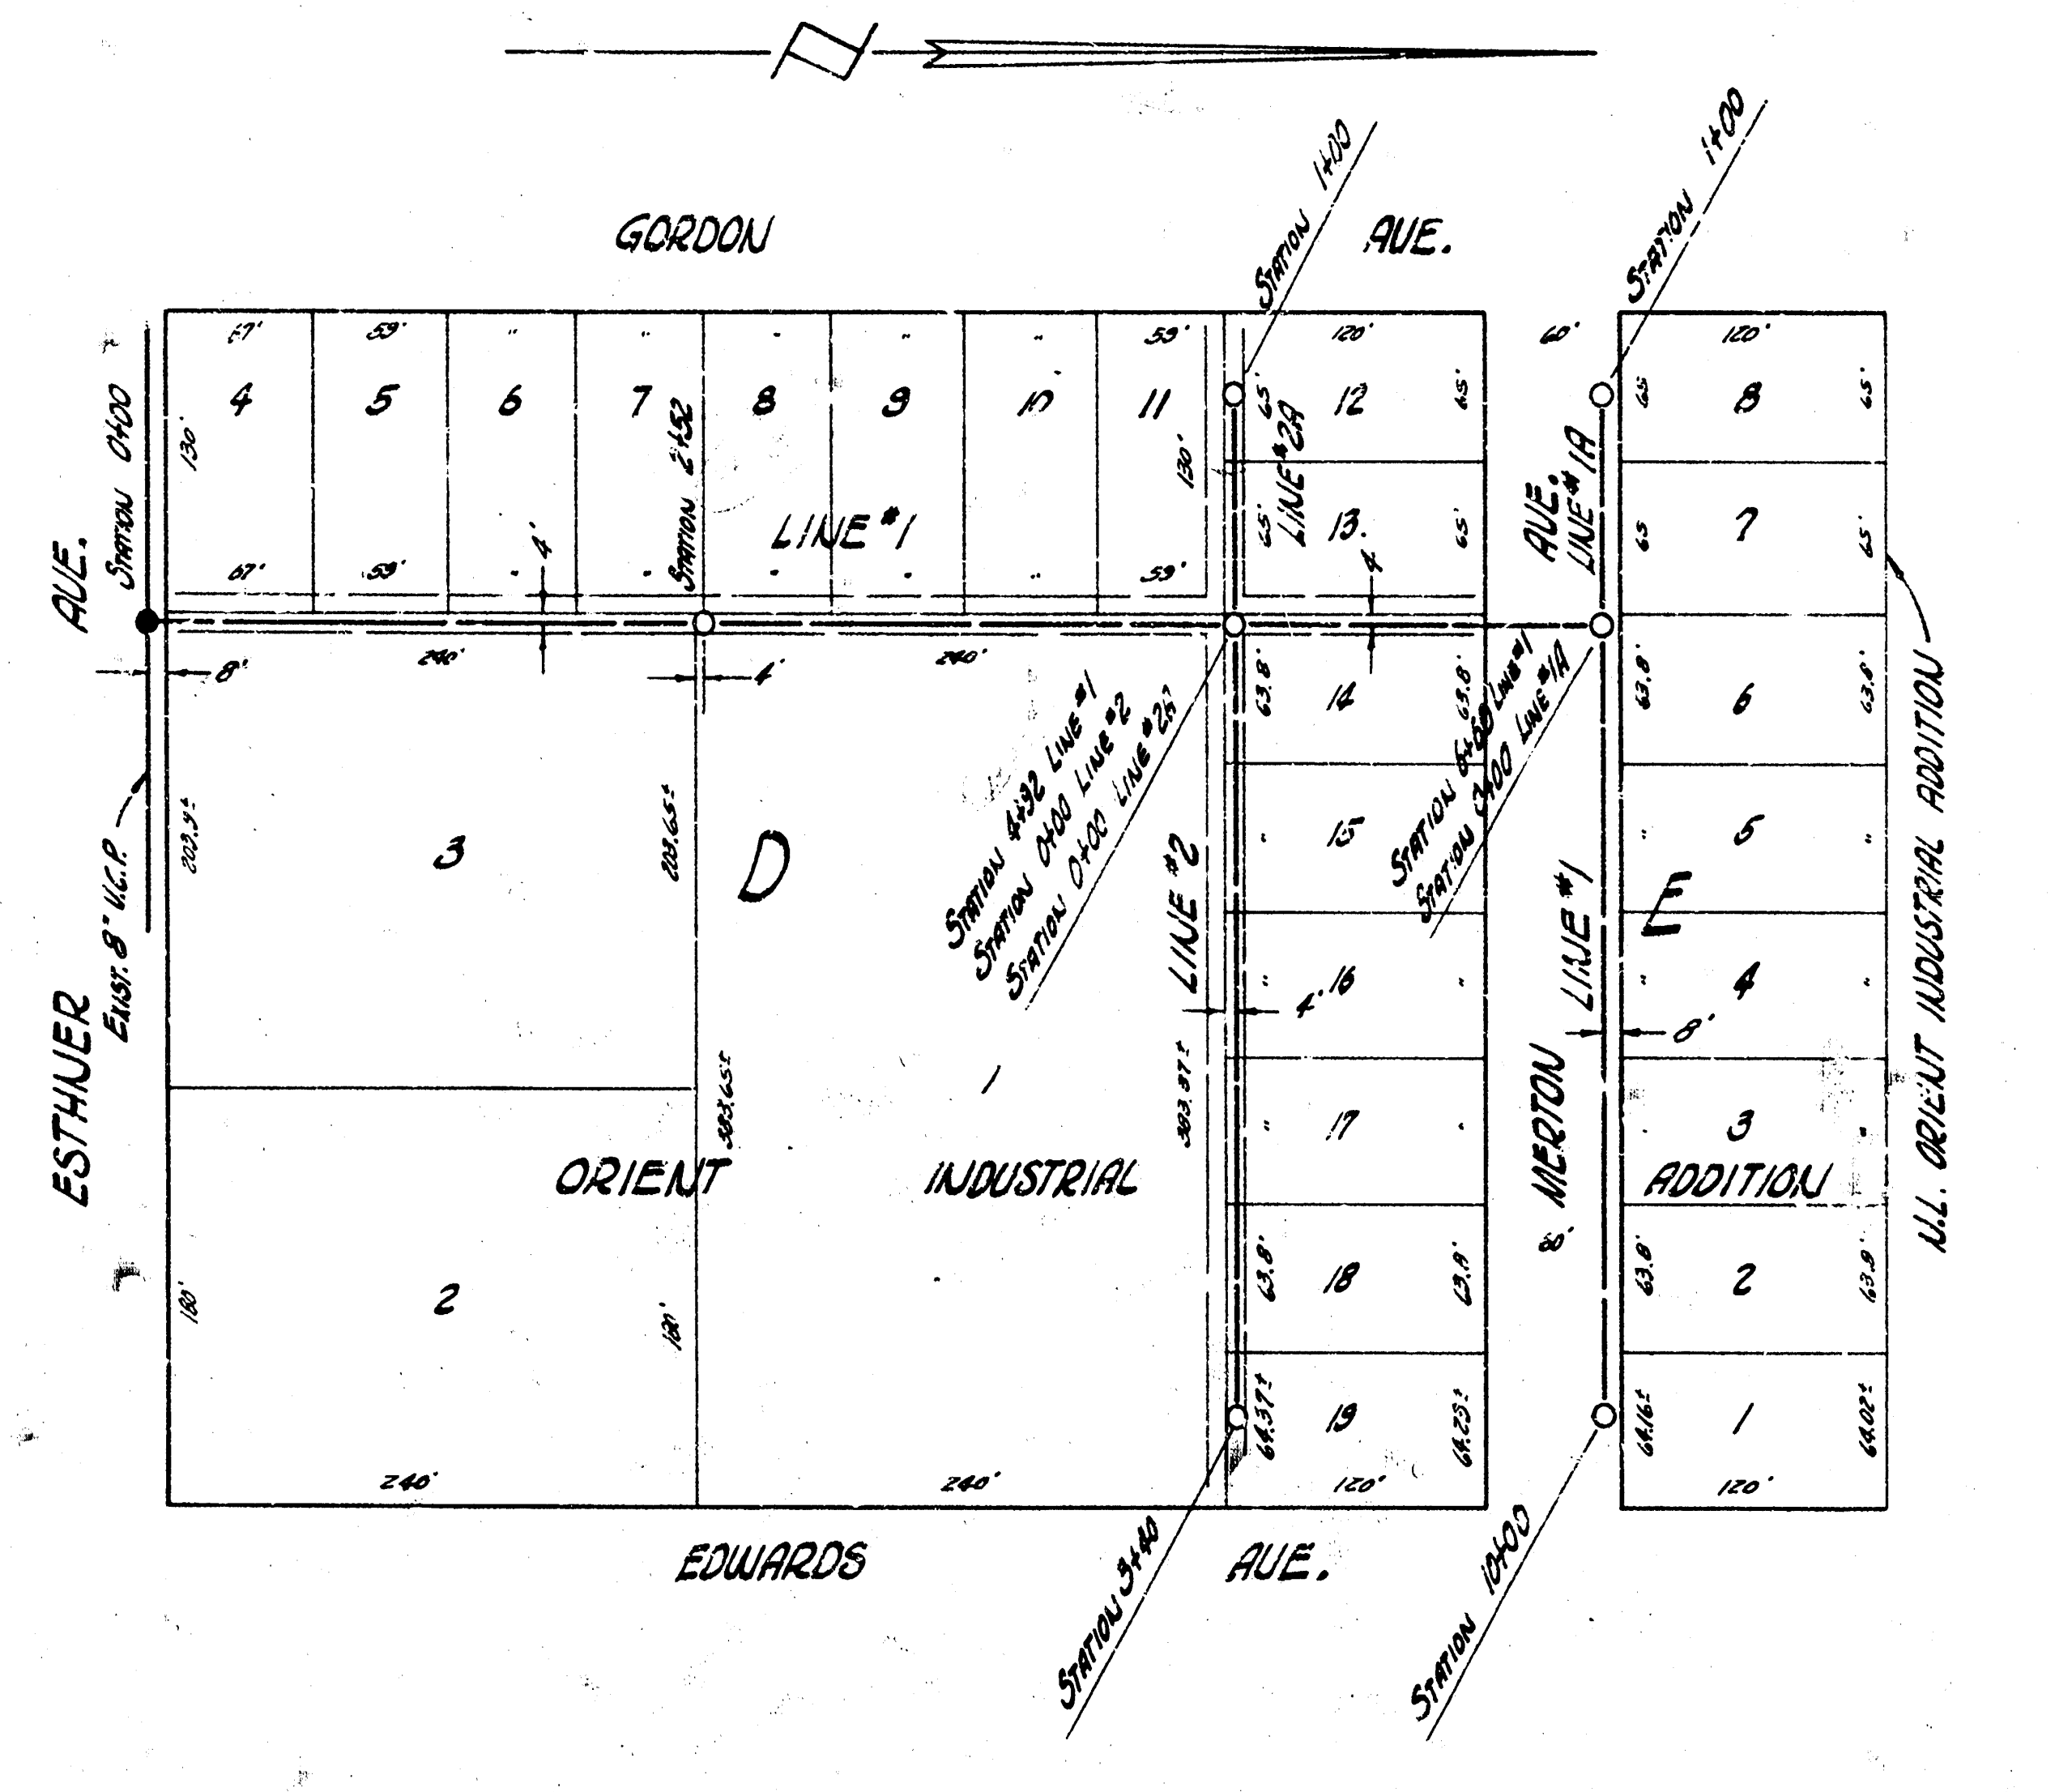
GORDON AVE.
EDWARDS AVE.
ESTHNER AVE.
MERTON AVE.
EXIST. 8" V.C.P.
STATION 0+00
STATION 2+52
STATION 1+00
STATION 1+00
STATION 3+40
STATION 10+00
STATION 4+92 LINE #1
STATION 0+00 LINE #2
STATION 0+00 LINE #2A
STATION 6+60 LINE #1
STATION 0+00 LINE #1A
LINE #1
LINE #2
LINE #2A
LINE #1A
D
E
ORIENT INDUSTRIAL ADDITION
N.L. ORIENT INDUSTRIAL ADDITION
1
2
3
4
5
6
7
8
9
10
11
12
13
14
15
16
17
18
19
240'
120'
130'
65'
63.8'
4'
8'

B.M. 106.07 RR SPIKE IN P. POLE SE. COR MERIDIAN & DORA

PLAN SCALE 1" = 80'
PROFILE SCALE 1" = 80' HOR, 1" = 4' VERTICAL

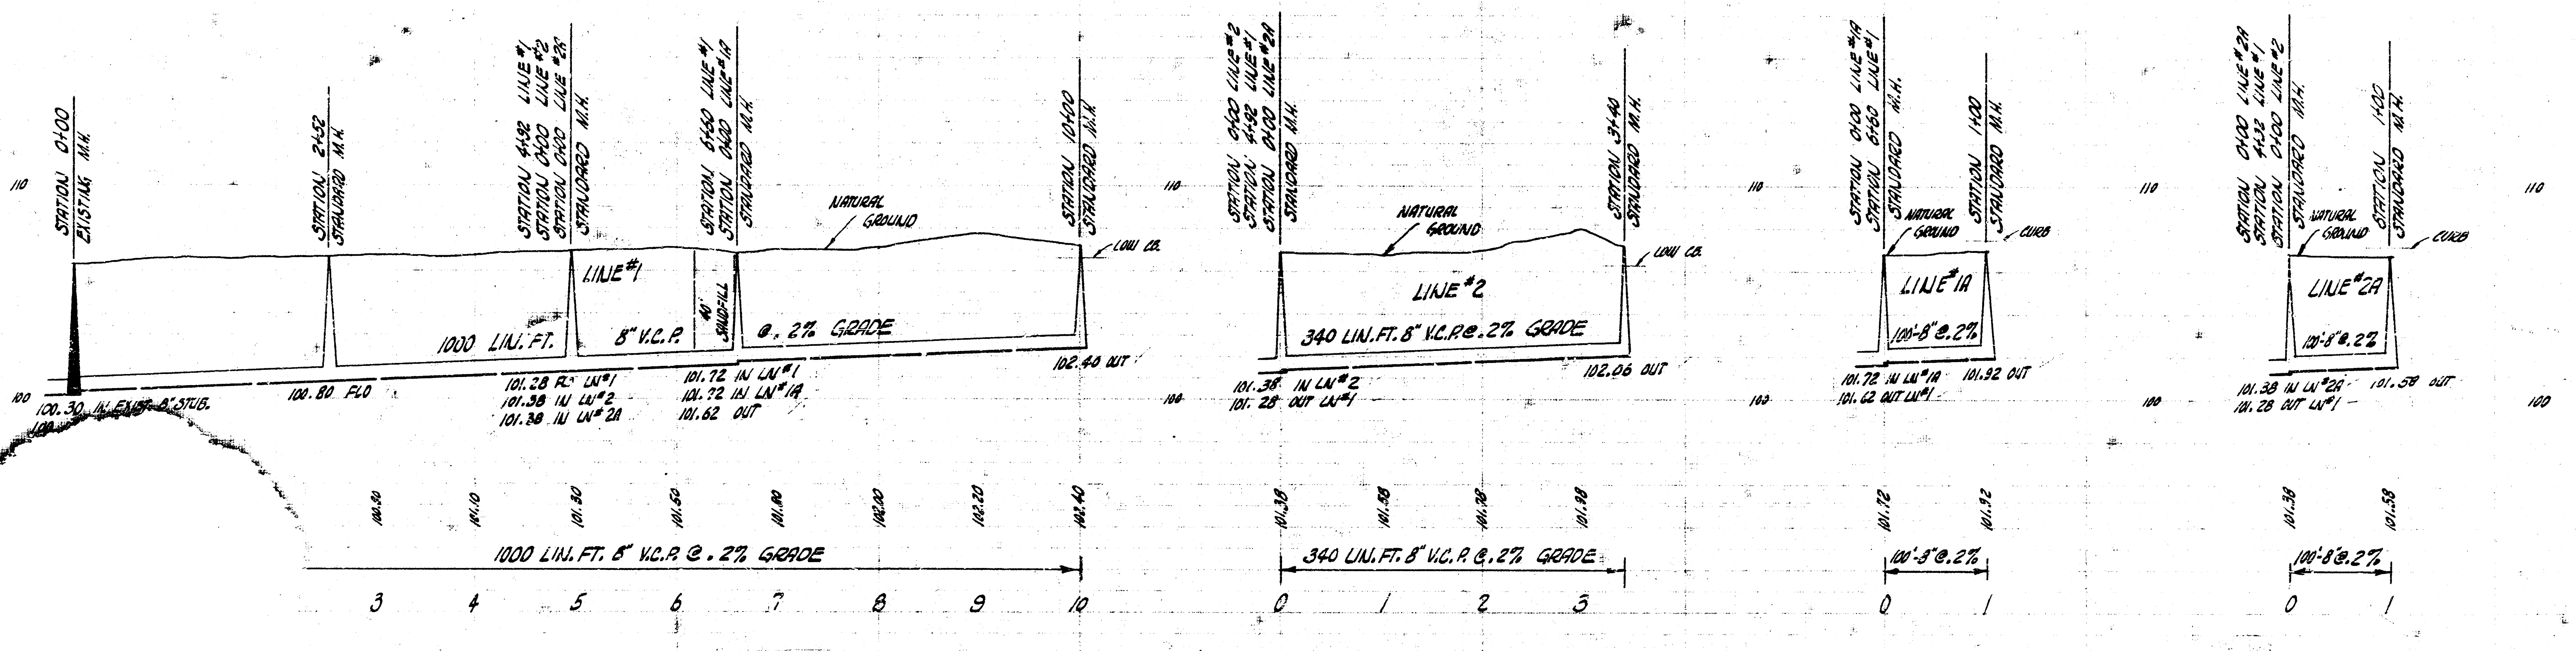
STATION 0+00 EXISTING M.H.
STATION 2+52 STANDARD M.H.
STATION 4+92 LINE #1
STATION 0+00 LINE #2
STATION 0+00 LINE #2A
STANDARD M.H.
STATION 6+60 LINE #1
STATION 0+00 LINE #1A
STANDARD M.H.
STATION 10+00 STANDARD M.H.
NATURAL GROUND
LOW CB.
LINE #1
1000 LIN. FT. 8" V.C.P. @ .2% GRADE
40' SANDFILL
100.30 IN EXIST. 8" STUB.
100.80 FLO
101.28 FL LN #1
101.38 IN LN #2
101.38 IN LN #2A
101.72 IN LN #1
101.72 IN LN #1A
101.62 OUT
102.40 OUT
110
100
100.80
101.10
101.30
101.50
101.80
102.00
102.20
102.40
1000 LIN. FT. 8" V.C.P. @ .2% GRADE
3
4
5
6
7
8
9
10
STATION 0+00 LINE #2
STATION 4+92 LINE #1
STATION 0+00 LINE #2A
STANDARD M.H.
STATION 3+40 STANDARD M.H.
NATURAL GROUND
LOW CB.
LINE #2
340 LIN. FT. 8" V.C.P. @ .2% GRADE
101.38 IN LN #2
101.28 OUT LN #1
102.06 OUT
101.38
101.58
101.78
101.98
340 LIN. FT. 8" V.C.P. @ .2% GRADE
0
1
2
3
STATION 0+00 LINE #1A
STATION 6+60 LINE #1
STANDARD M.H.
STATION 1+00 STANDARD M.H.
NATURAL GROUND
CURB
LINE #1A
100'-8" @ .2%
101.72 IN LN #1A
101.62 OUT LN #1
101.92 OUT
101.72
101.92
100'-8" @ .2%
0
1
STATION 0+00 LINE #2A
STATION 4+92 LINE #1
STATION 0+00 LINE #2
STANDARD M.H.
STATION 1+00 STANDARD M.H.
NATURAL GROUND
CURB
LINE #2A
100'-8" @ .2%
101.38 IN LN #2A
101.28 OUT LN #1
101.58 OUT
101.38
101.58
100'-8" @ .2%
0
1

LAT. 5 SUB. 11 SAN. SEWER 22
CITY OF WICHITA, KANSAS
B.E. SMITH CITY ENGINEER
PROJ. NO. C27-66 DATE- NOV. 1958