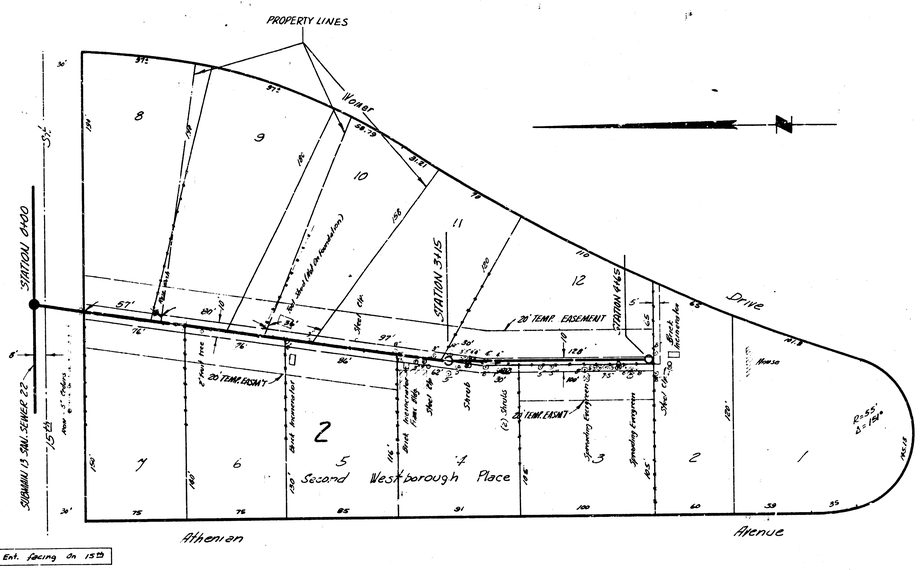

B.M. 120.76 + On Sill Cor. lower Step Charles A. Garrison School - East Ent. facing on 13th

Plan Scale 1"=40'
Profile Scale 1"=40' Hor, 1"=4' Vertical

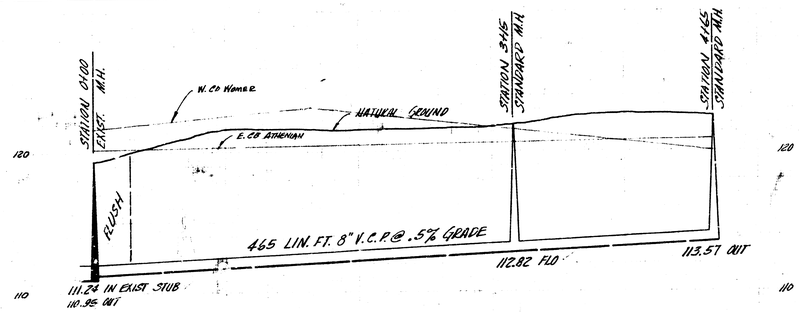

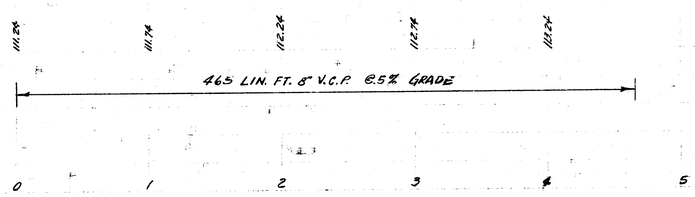

Int. 4 Submain 13 San. Sewer 22

City of Wichita, Kansas

B.E. Smith City Engineer

Proj. No. C26-71 Date - Feb. 1957