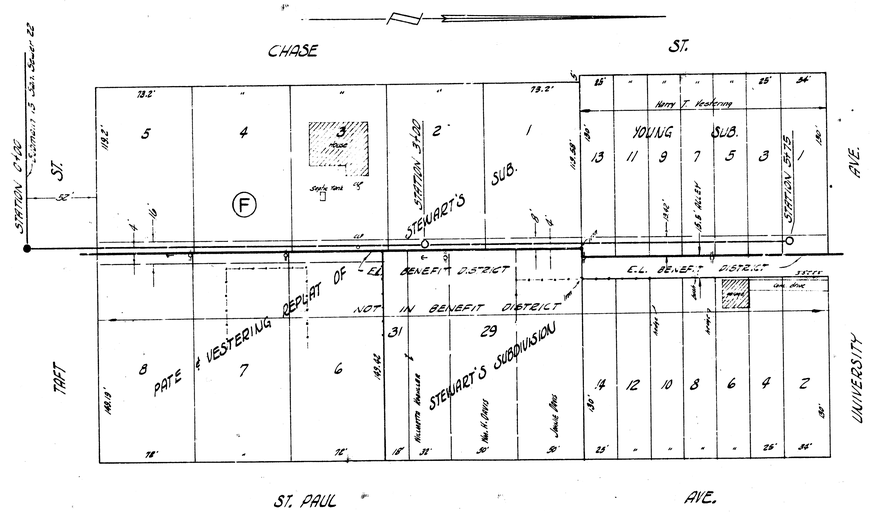


B.M. 113.52 R.R. SPIKE S.S. POWER POLE N.S. UNIVERSITY @ ALLEY.
B.M. 114.66 R.R. SPIKE E.S. POWER POLE S.S. EMMA W.L. ALLEY SOUTH.

PLAN SCALE 1"= 40'.
PROFILE SCALE 1"= 40' HOR. 1"= 4' VERTICAL.

LATERAL 6 SUB. 15 SA'J. SEWER 22
CITY OF WICHITA, KANSAS
B.E. SMITH CITY ENGINEER
PROJ. NO. C27-93 DATE- MAR. 1959