

B. M. 100.71 Step bench S.E. Side P.P. 100' S. of Dallas W.S. Richmond.
T. B. M. 101.36 Step bench E.S. P.P. SW. Crawford & Richmond.

Plan Scale 1" = 10'
Profile Scale 1" = 10' horiz.
1" = 4' vert.

Survey by G.V.
Plat by J.N.
Checked by ____

Bk. 244 Y

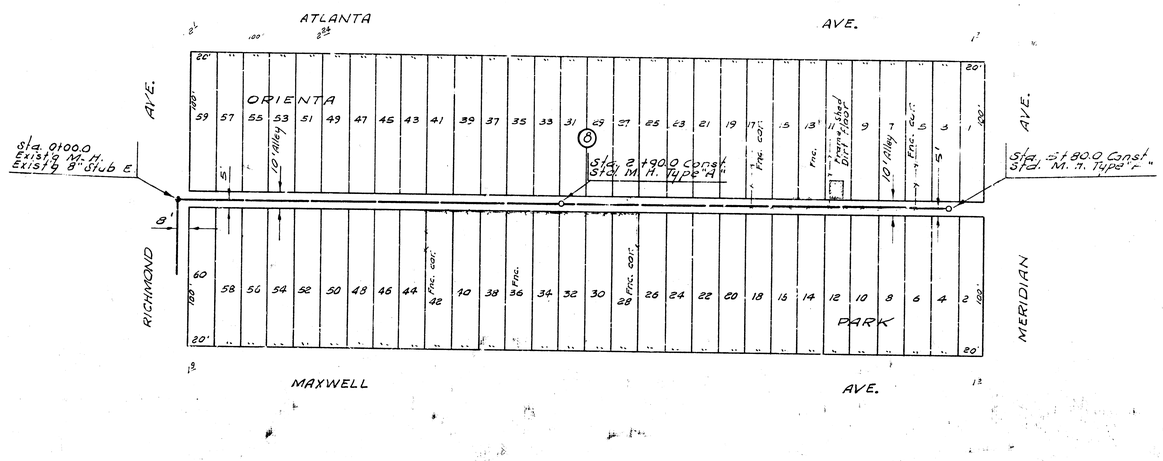

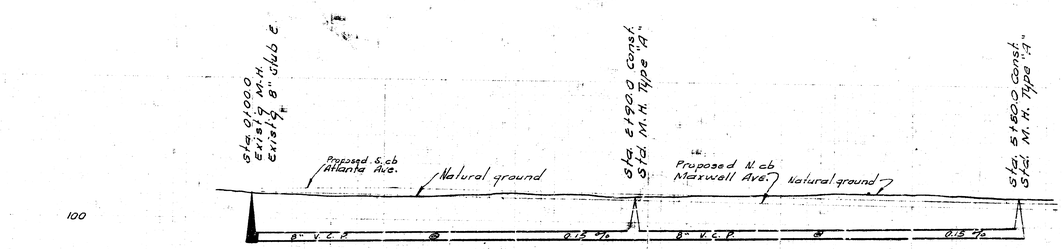

LATERAL SUBMAIN 18, S. S. NO. 22
CITY OF WICHITA, KANSAS
B. E. SMITH CITY ENGINEER
JULY 1967 PROJECT NO. C27-10

8 13 5 10