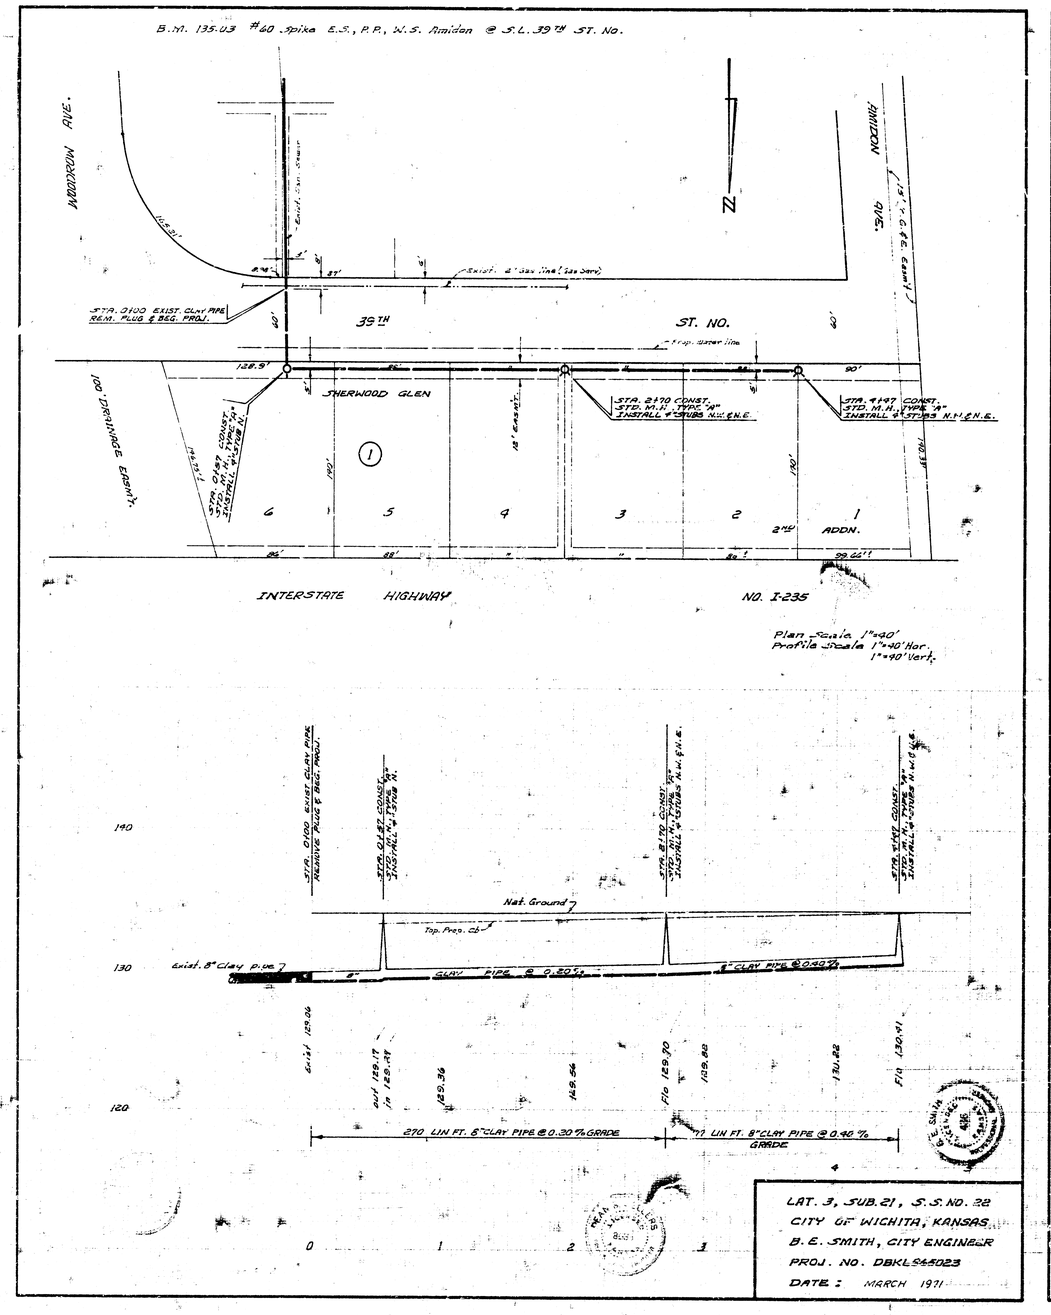
B.M. 135.03 #60 Spike E.S., P.P., W.S. Amiden @ S.L. 39TH ST. No.
WOODROW AVE.
NOCTURNE
39TH
ST. NO.
SHERWOOD GLEN
100' DRAINAGE EASM'T.
STA. 0100 EXIST. CLAY PIPE REM. PLUG & BEG. PROJ.
STA. 2170 CONST. STD. M.H. TYPE "A" INSTALL 4" STUB N.W. & N.E.
STA. 4147 CONST. STD. M.H. TYPE "A" INSTALL 4" STUB N.W. & N.E.
STA. 0147 CONST. STD. M.H. TYPE "A" INSTALL 4" STUB N.
INTERSTATE HIGHWAY
NO. I-235
Plan Scale 1"=40'
Profile Scale 1"=40' Hor.
1"=40' Vert.
STA. 0100 EXIST. CLAY PIPE REMOVE PLUG & BEG. PROJ.
STA. 0147 CONST. STD. M.H. TYPE "A" INSTALL 4" STUB N.
STA. 2170 CONST. STD. M.H. TYPE "A" INSTALL 4" STUB N.W. & N.E.
STA. 4147 CONST. STD. M.H. TYPE "A" INSTALL 4" STUB N.W. & N.E.
Nat. Ground
Top. Pres. Cb.
Exist. 8" Clay p.vc.
8" CLAY PIPE @ 0.50%
8" CLAY PIPE @ 0.40%
270 LIN FT. 8" CLAY PIPE @ 0.50% GRADE
77 LIN FT. 8" CLAY PIPE @ 0.40% GRADE
LAT. 3, SUB. 21, S.S. NO. 22
CITY OF WICHITA, KANSAS
B.E. SMITH, CITY ENGINEER
PROJ. NO. DBKL545023
DATE: MARCH 1971

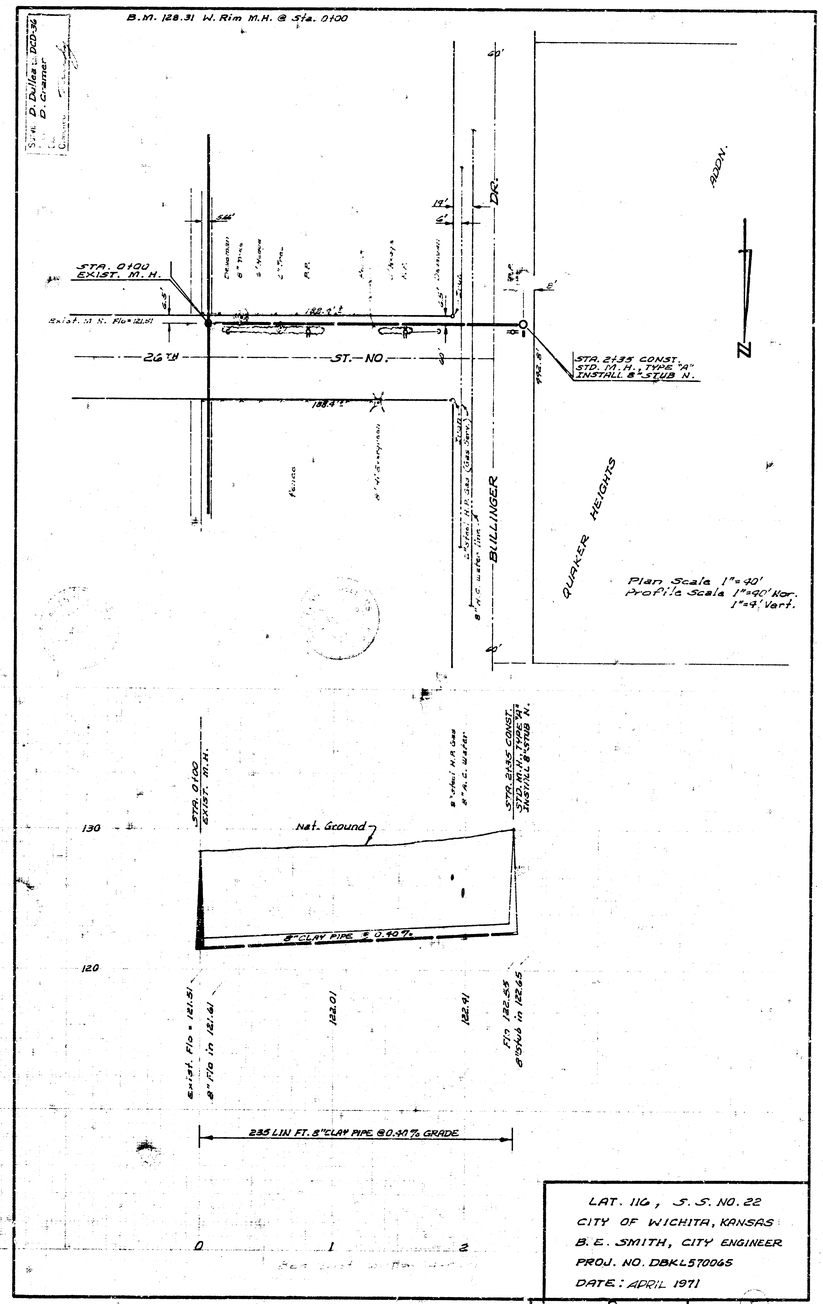
B.M. 128.31 W. Rim M.H. @ Sta. 0100
STA. 0100 EXIST. M.H.
Exist. M.H. Flo = 121.51
26TH
ST. NO.
DR.
BULLINGER
QUAKER HEIGHTS
ADDN.
STA. 2133 CONST. STD. M.H. TYPE "A" INSTALL 8" STUB N.
Plan Scale 1"=40'
Profile Scale 1"=40' Hor.
1"=4' Vert.
STA. 0100 EXIST. M.H.
STA. 2133 CONST. STD. M.H. TYPE "A" INSTALL 8" STUB N.
Nat. Ground
8" CLAY PIPE @ 0.40%
Exist. Flo = 121.51
8" Flo in 121.41
122.01
122.41
Flo 122.55
8" Flo in 122.45
235 LIN FT. 8" CLAY PIPE @ 0.40% GRADE
LAT. 116, S.S. NO. 22
CITY OF WICHITA, KANSAS
B.E. SMITH, CITY ENGINEER
PROJ. NO. DBKL570065
DATE: APRIL 1971