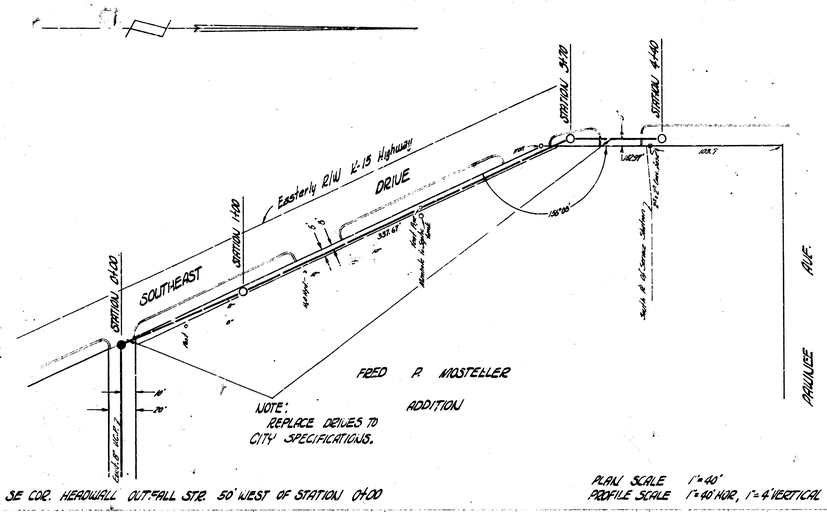

B.M. 99.08 SE COR. HEADWALL OUTFALL STR. 50' WEST OF STATION 0+00

PLAN SCALE 1"=40'
PROFILE SCALE 1"=40' HOR, 1"=4' VERTICAL

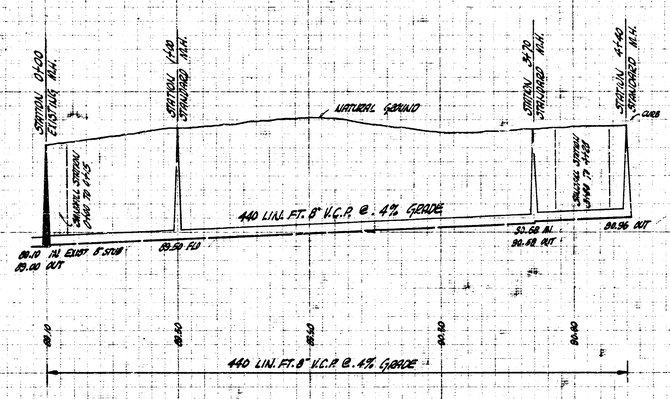

0 1 2 3 4

EXTENTION OF LAT. 2 SAN. SEWER 23
CITY OF WICHITA, KANSAS
B.E. SMITH CITY ENGINEER
PRIVATE CONTRACT - DATE -