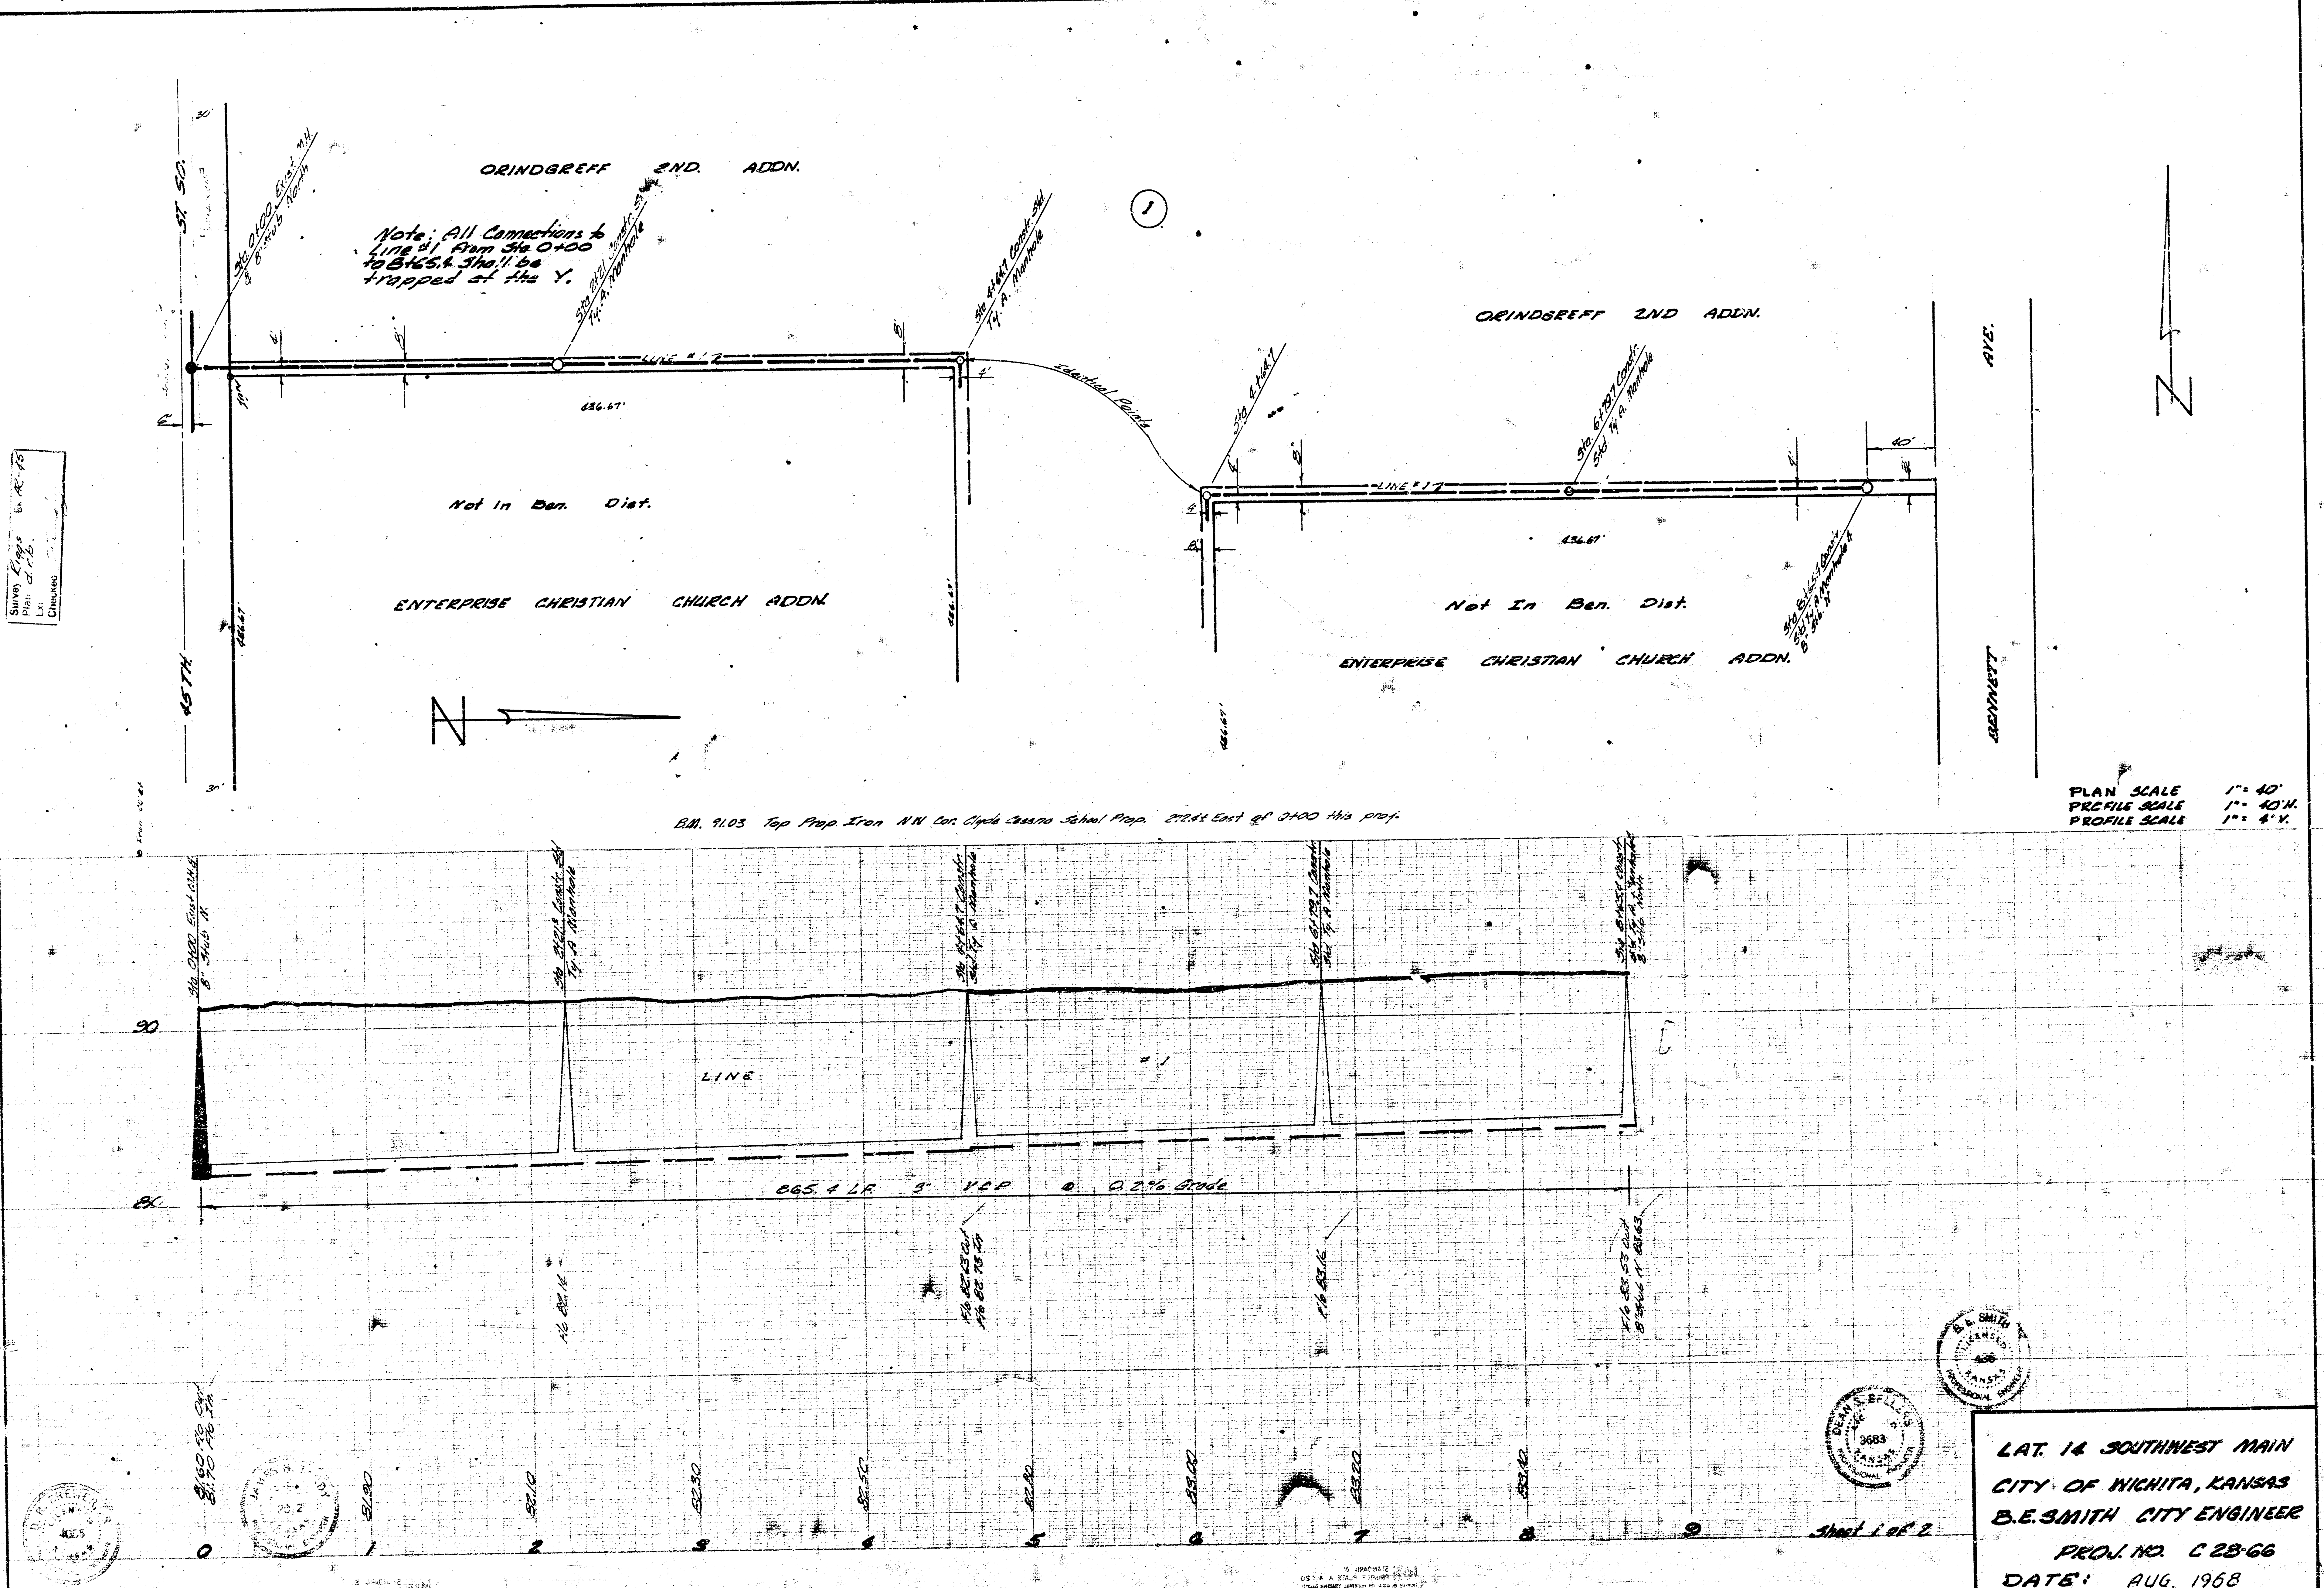
ORINDGREFF 2ND. ADDN.
ORINDGREFF 2ND ADDN.
Sta 0+00 Exist. M.H. & 8' Stub North
Sta 2+21 Constr. Std Ty. A. Manhole
Sta 4+64.7 Constr. Std Ty. A. Manhole
Identical Points
Sta 4+64.7
Sta. 6+79.7 Constr. Std. Ty. A. Manhole
Sta 8+65.4 Constr. Std Ty A Manhole & 8' Stb. N
LINE #1
436.67'
40'
4'
8'
6'
30'
Not In Ben. Dist.
Not In Ben. Dist.
ENTERPRISE CHRISTIAN CHURCH ADDN.
ENTERPRISE CHRISTIAN CHURCH ADDN.
45TH ST. SO.
BENNETT AVE.
N
N
①
Survey Riggs Bk R-45
Plan d.r.b.
Ext.
Checked
90
86
LINE #1
865.4 L.F. 8" V.C.P. @ 0.2% Grade
F/o 82.16
F/o 82.63 Out F/o 82.73 In
F/o 83.16
F/o 83.53 Out 8" Stub N 83.63
81.60 F/o Out 81.70 F/o In
81.90
82.10
82.30
82.50
82.80
83.00
83.20
83.40
0
1
2
3
4
5
6
7
8
9

Note: All Connections to Line #1 from Sta 0+00 to 8+65.4 Shall be trapped at the Y.

B.M. 91.03 Top Prop. Iron NW Cor. Clyde Cessna School Prop. 272.4± East of 0+00 this prof.

PLAN SCALE	1" = 40'
PROFILE SCALE	1" = 40' H.
PROFILE SCALE	1" = 4' V.

B.E. SMITH 436

DEAN E. EFLLERS 3683

Sheet 1 of 2

LAT. 14 SOUTHWEST MAIN
CITY OF WICHITA, KANSAS
B.E. SMITH CITY ENGINEER
PROJ. NO. C 28-66
DATE: AUG. 1968

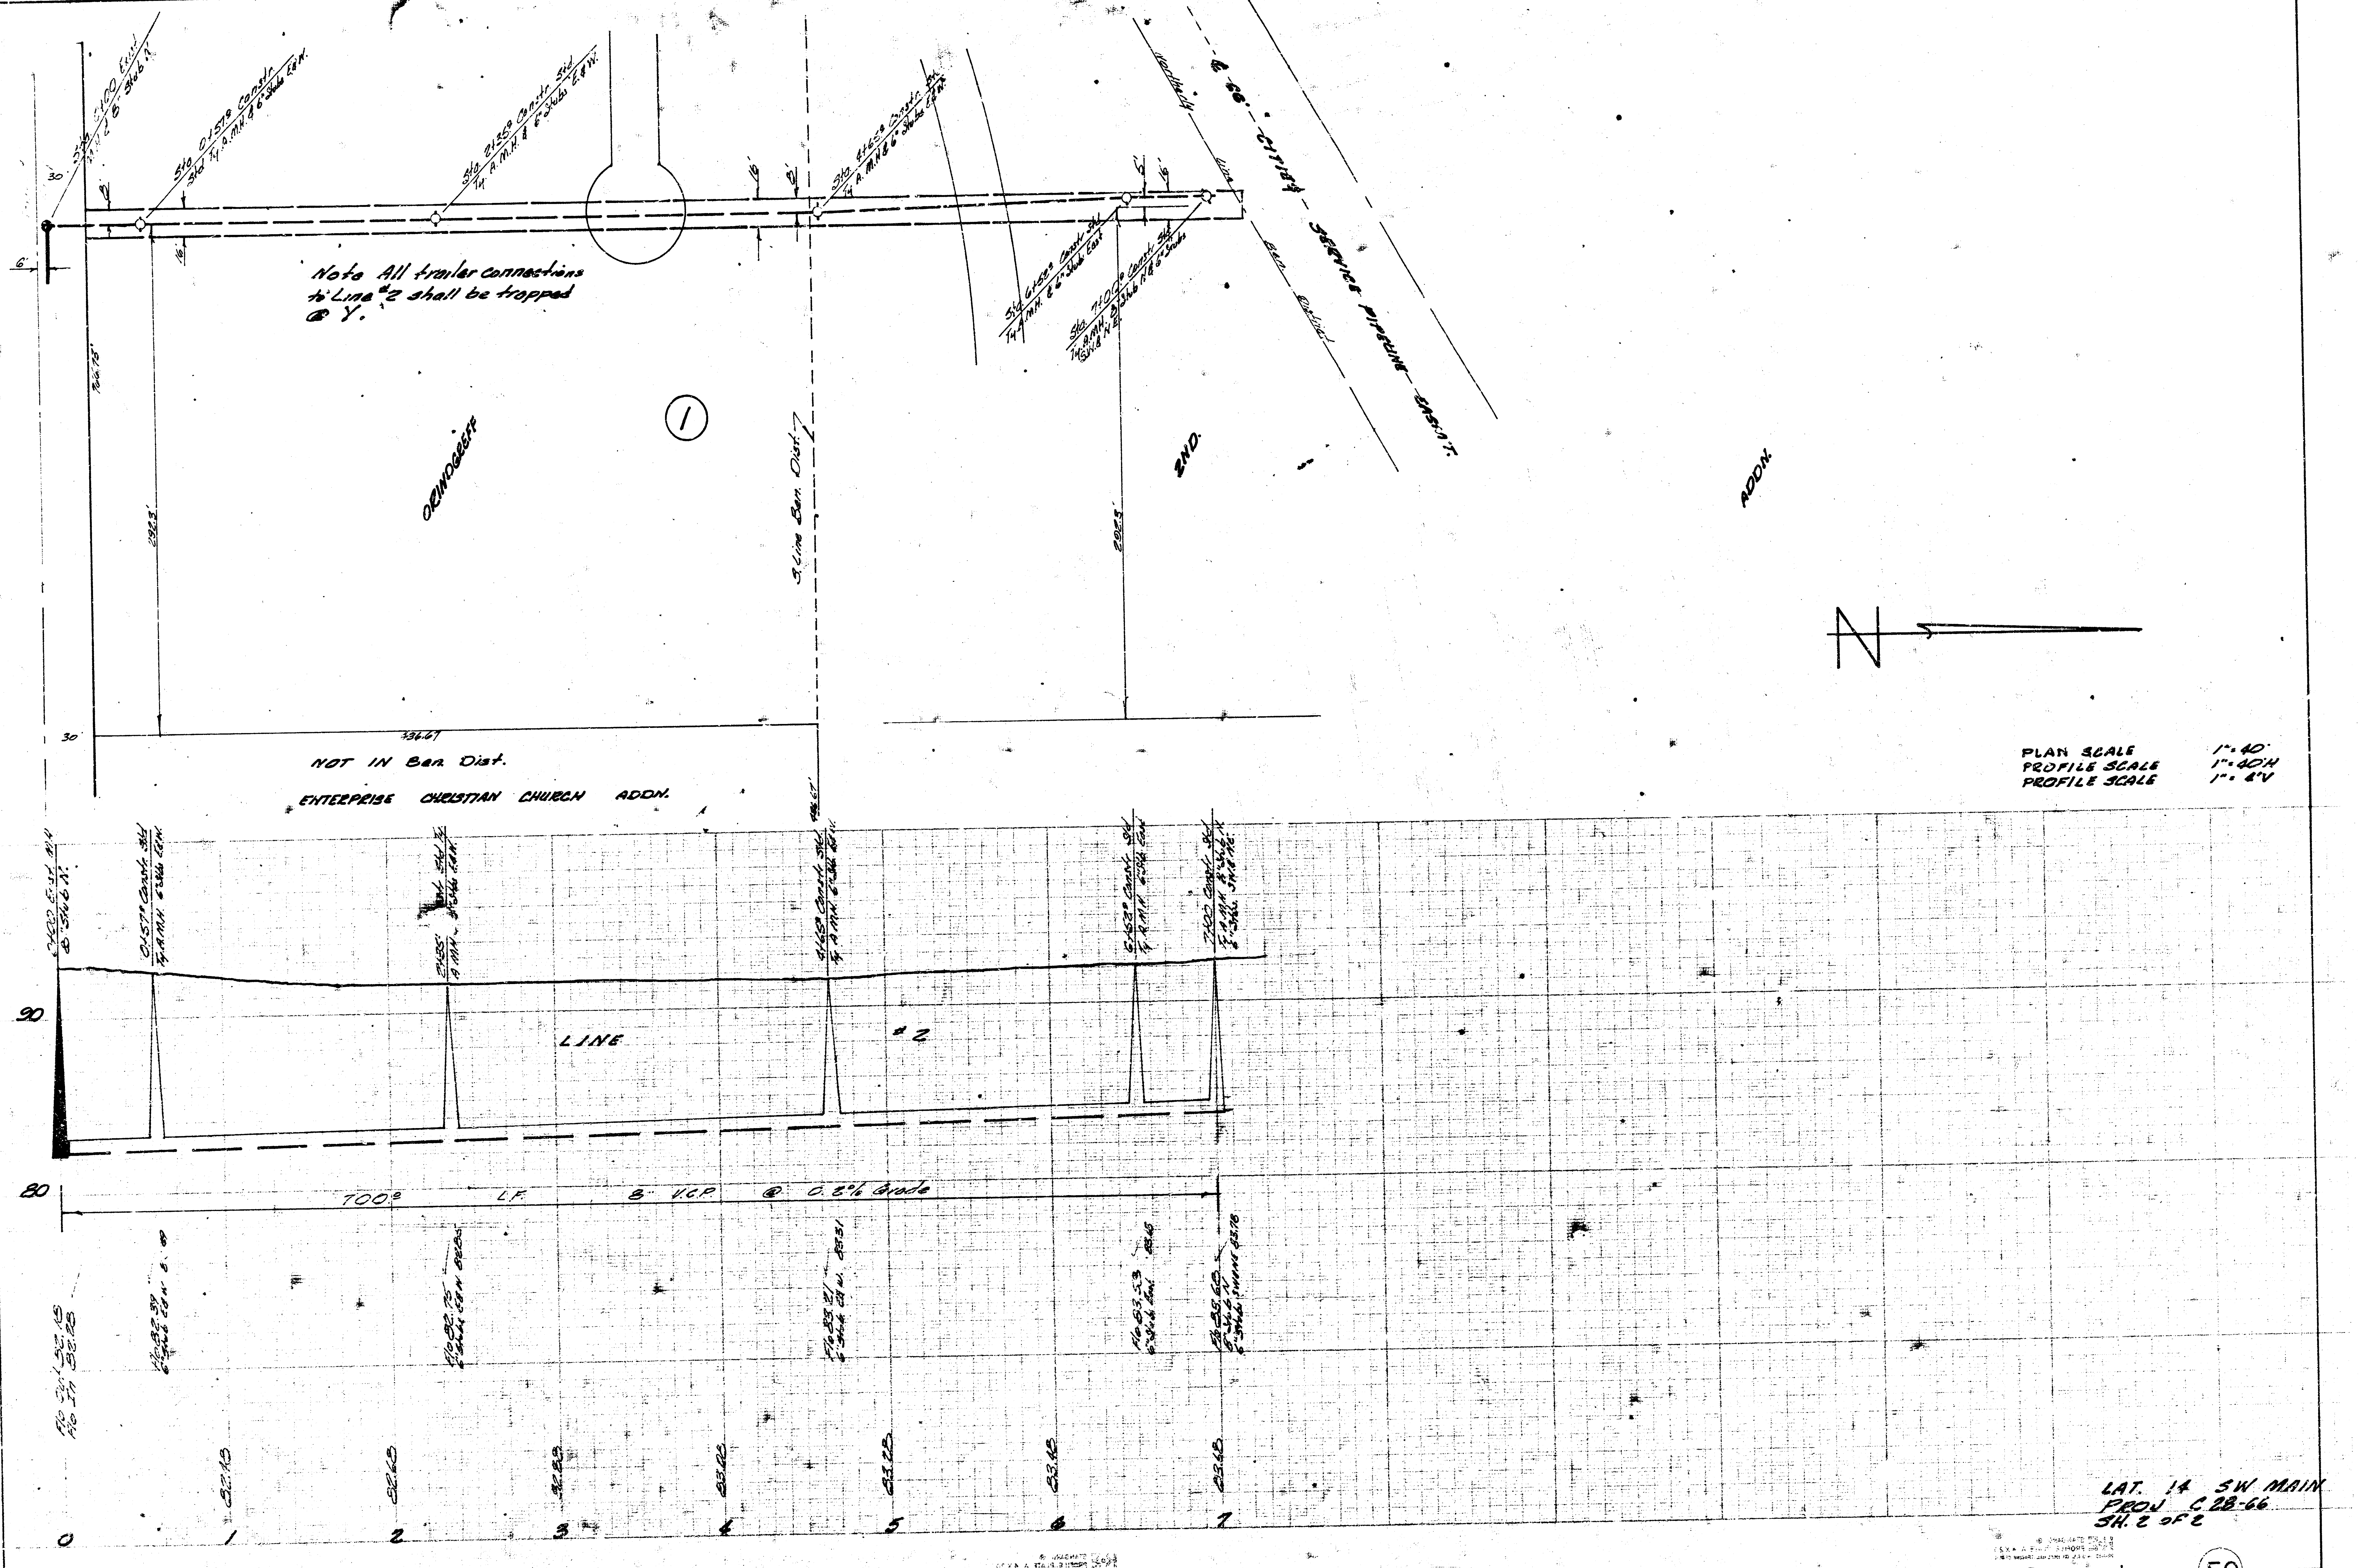
ORENOGEFF
END.
ADDN.
①
N
S. Line Ben. Dist.
436.67'
30
NOT IN Ben Dist.
ENTERPRISE CHRISTIAN CHURCH ADDN.
LINE #2
90
80
700' L.F. 8" V.C.P. @ 0.3% Grade
Flo Out 82.15
Flo In 82.28
Flo 82.39
Flo 82.75
Flo 83.21
Flo 83.53
Flo 83.60
82.13
82.48
82.83
83.02
83.28
83.48
83.68
0
1
2
3
4
5
6
7

Note All trailer connections to Line #2 shall be trapped @ Y.

PLAN SCALE 1" = 40'
PROFILE SCALE 1" = 40' H
PROFILE SCALE 1" = 4' V

LAT. 14 SW MAIN
PROJ C28-66
SH. 2 OF 2