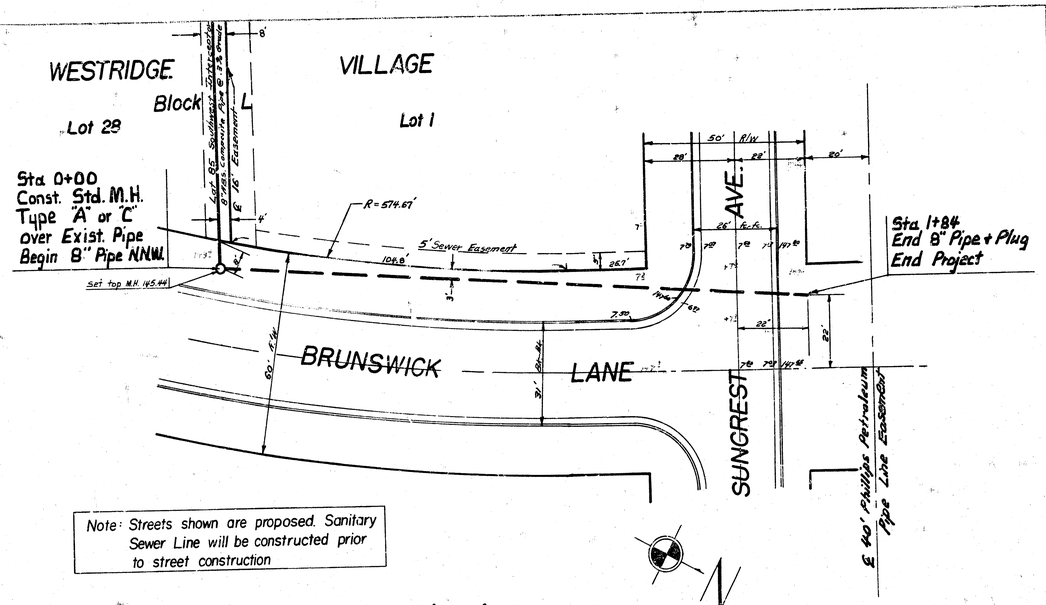

Note: Streets shown are proposed. Sanitary Sewer Line will be constructed prior to street construction

BM 141.38 "□" Chiseled in top of S. curb on Timothy Lane Approx. 2' West of the drainage inlet on the S.W. corner of Timothy Lane & Brunswick Lane.

Plan Scale 1" = 20'
Profile Scale 1" = 20' Horz.
1" = 5' Vert.

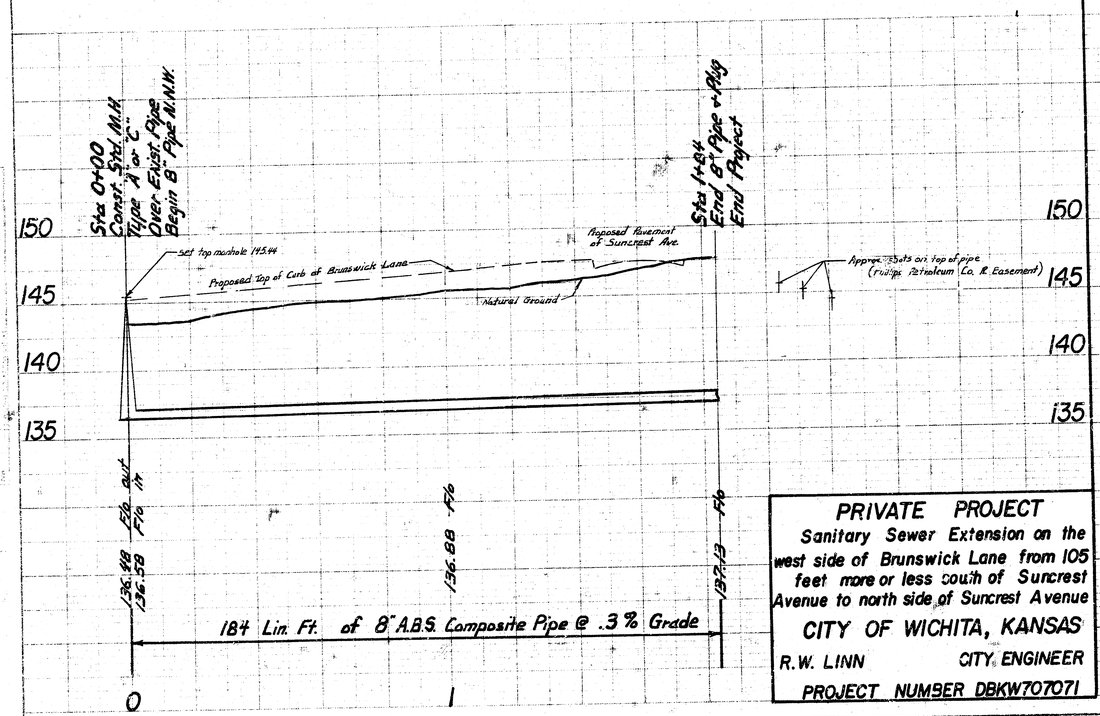

PRIVATE PROJECT

Sanitary Sewer Extension on the west side of Brunswick Lane from 105 feet more or less south of Suncrest Avenue to north side of Suncrest Avenue

CITY OF WICHITA, KANSAS

R.W. LINN CITY ENGINEER

PROJECT NUMBER DBKW707071

PLAN

Steve Palmer

PROFILE

14 5 3 14