

E. Morris 10-19
D. Cramer

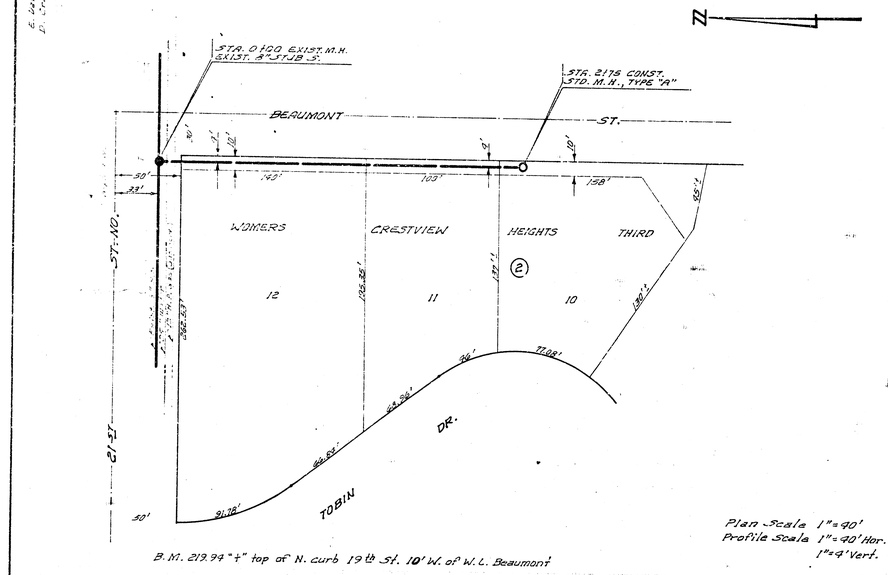


Plan Scale 1"=90'
Profile Scale 1"=40' Hor.
1"=4' Vert.

B.M. 219.94 "+" top of N. curb 19th St. 10' W. of W.L. Beaumont

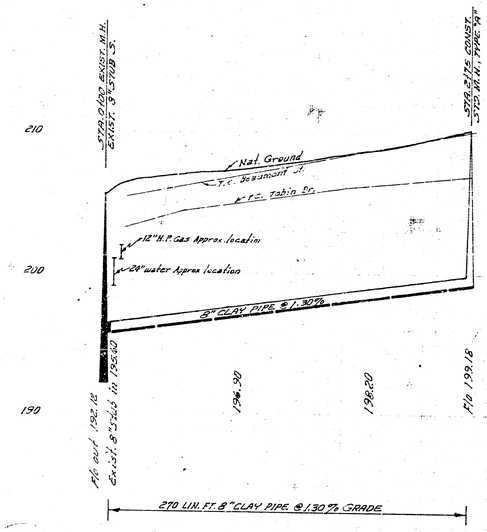


LAT. 30, SUB. 5, S.S. NO. 23
CITY OF WICHITA, KANSAS
B. E. SMITH, CITY ENGINEER
PROJECT NO. C29-59
DATE: FEB. 1970

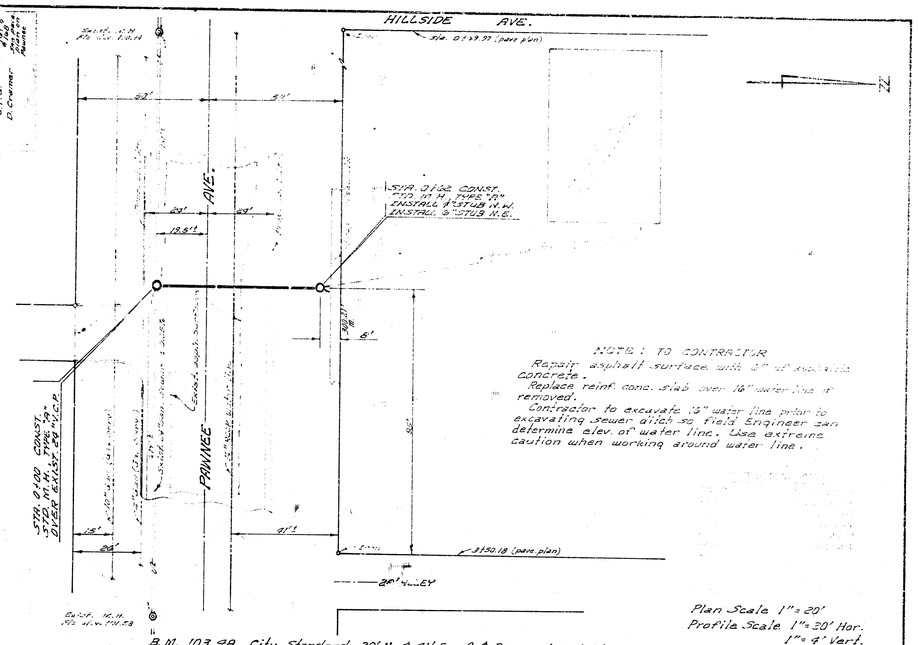

Plan Scale 1"=20'
Profile Scale 1"=20' Hor.
1"=4' Vert.

B.M. 103.98 City Standard 29' N. & 91' E. of ℄ Pawnee & Hillside

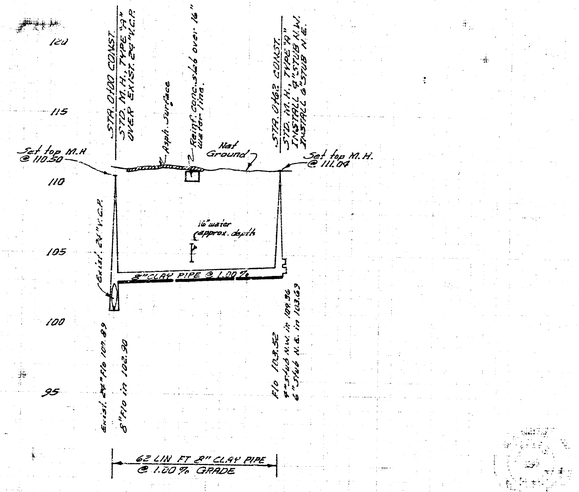

DILLON'S KWIK SHOP S.S.
CITY OF WICHITA, KANSAS
B. E. SMITH, CITY ENGINEER
PRIVATE PROJECT
DATE: DEC. 1969

0 15 3 10