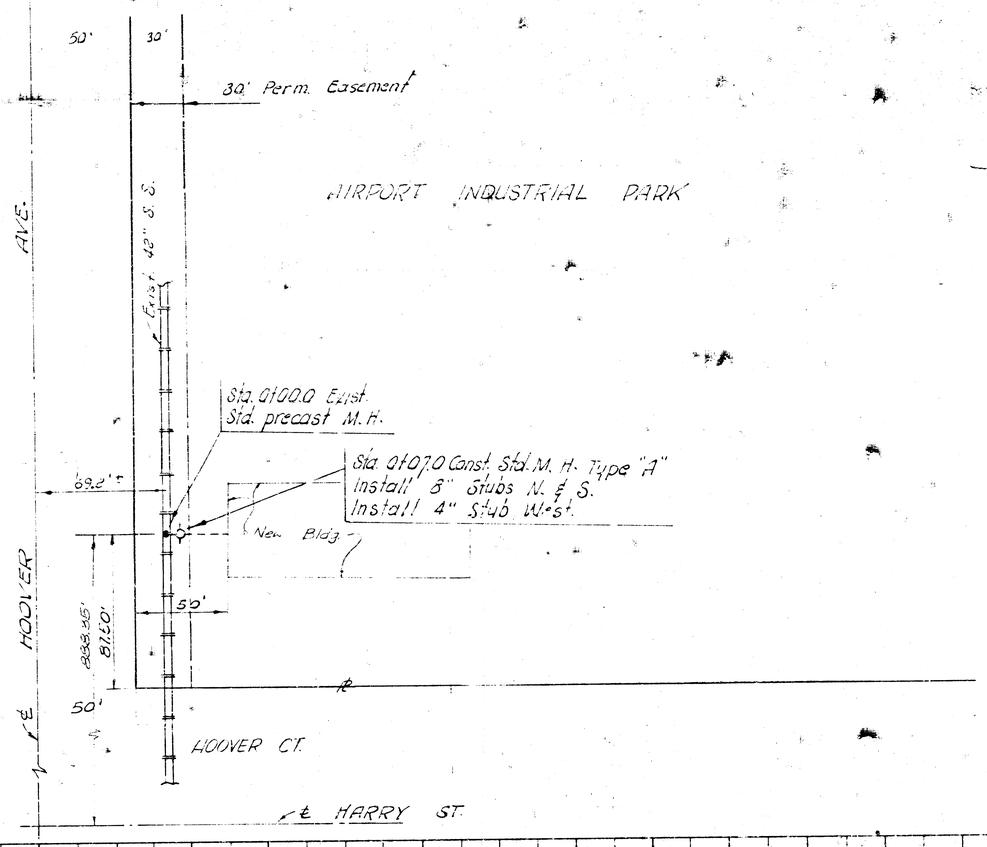

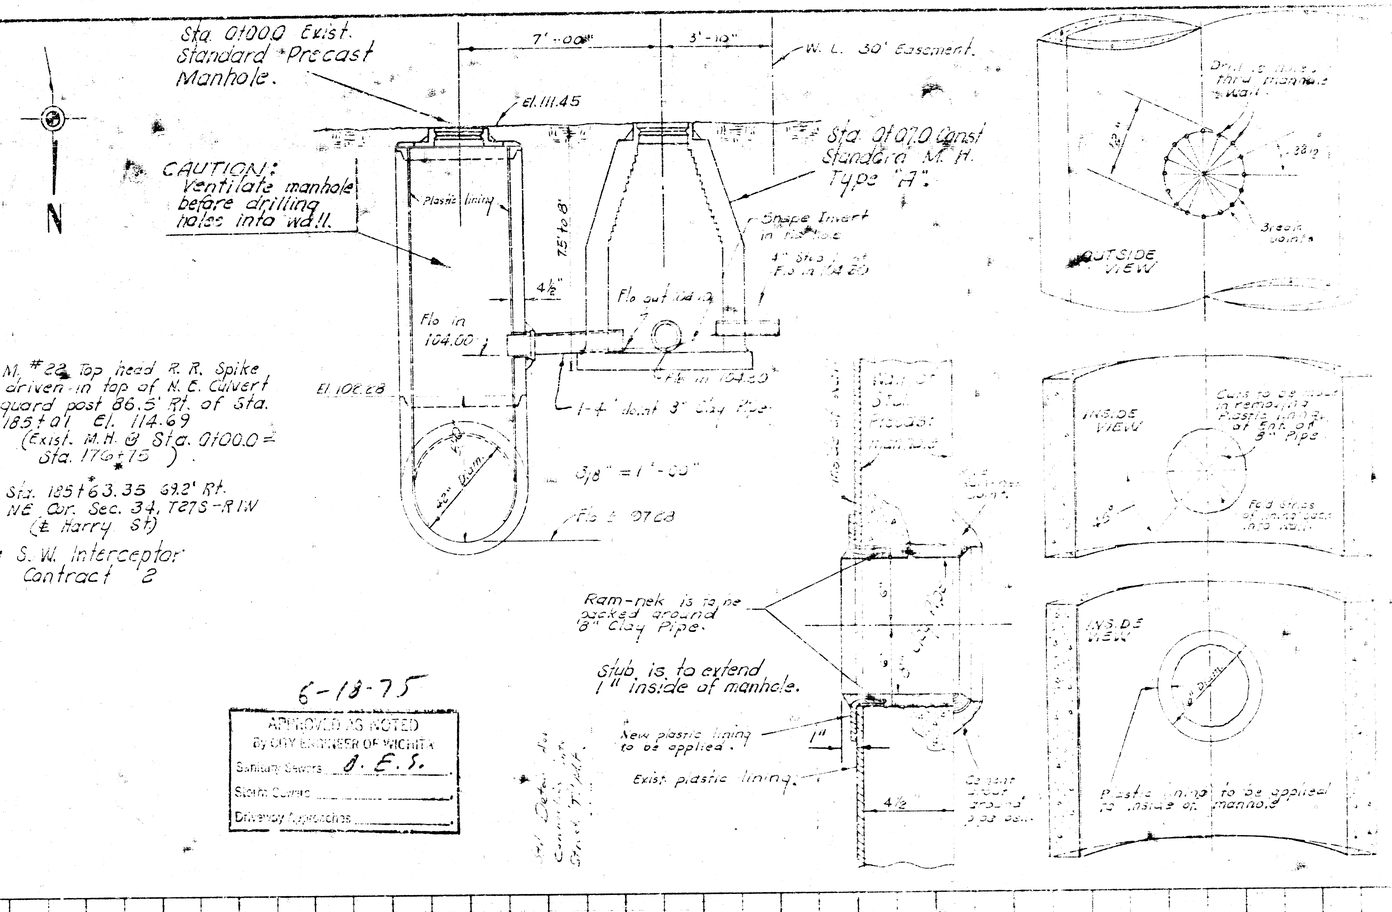

B. M. #22 Top head R. R. Spike driven in top of N. E. Culvert guard post 86.5' Rt. of Sta. 185+01 El. 114.69 (Exist. M.H. @ Sta. 0+00.0 = Sta. 170+15)

Sta. 185+63.35 69.2' Rt. NE Cor. Sec. 34, T27S-R1W (℄ Harry St)

* S. W. Interceptor Contract 2

6-18-75

APPROVED AS NOTED
By CITY ENGINEER OF WICHITA
Sanitary Sewers B. E. S.
Storm Sewers
Driveway Approaches

No Scale 1" = 1'-00"

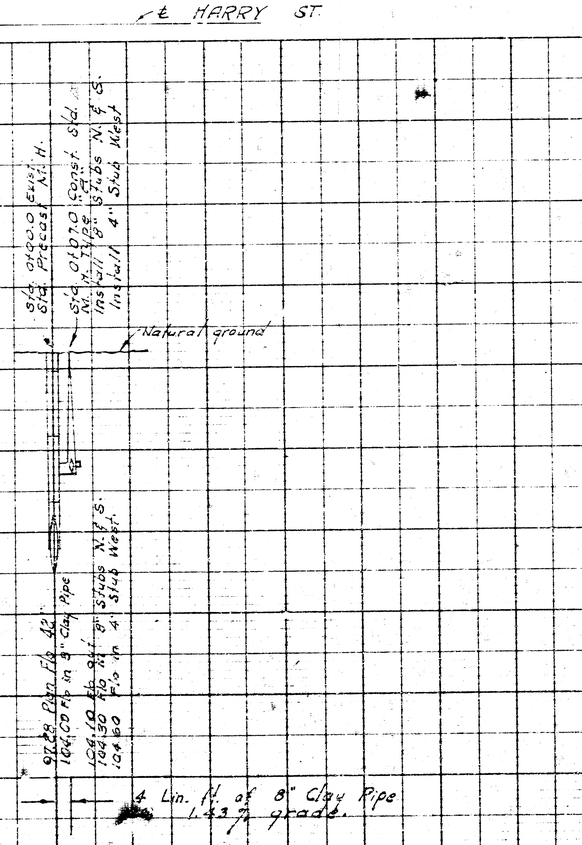

SANITARY SEWER
FOR THORNTON AND FLORENCE ELECTRIC INC.
CITY OF WICHITA, KANSAS
R. W. LINN — CITY ENGINEER
CITY PROJ. NO. DBK W TOEDIE JUNE 18, 1975