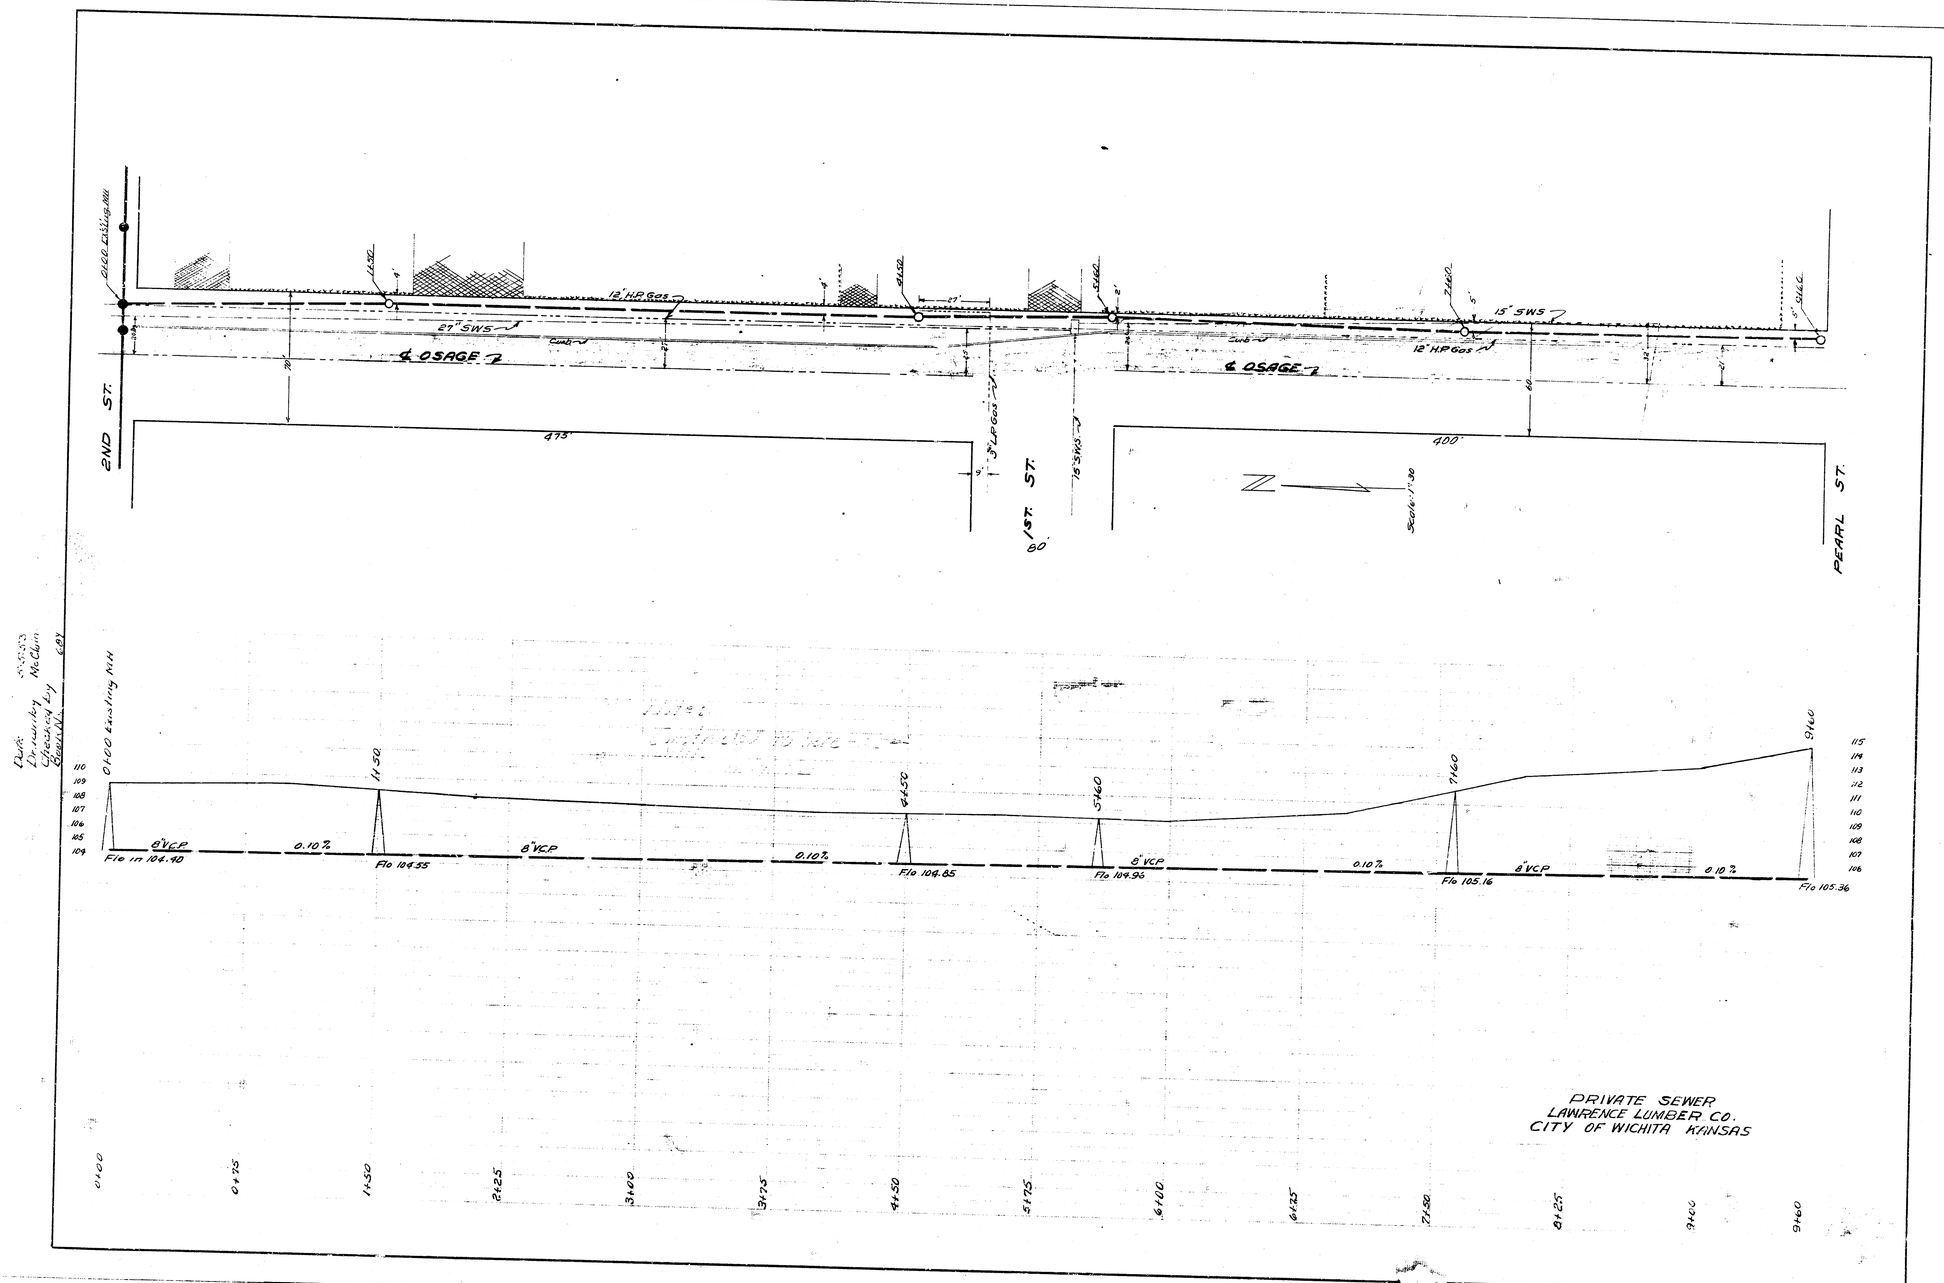

PRIVATE SEWER
LAWRENCE LUMBER CO.
CITY OF WICHITA KANSAS