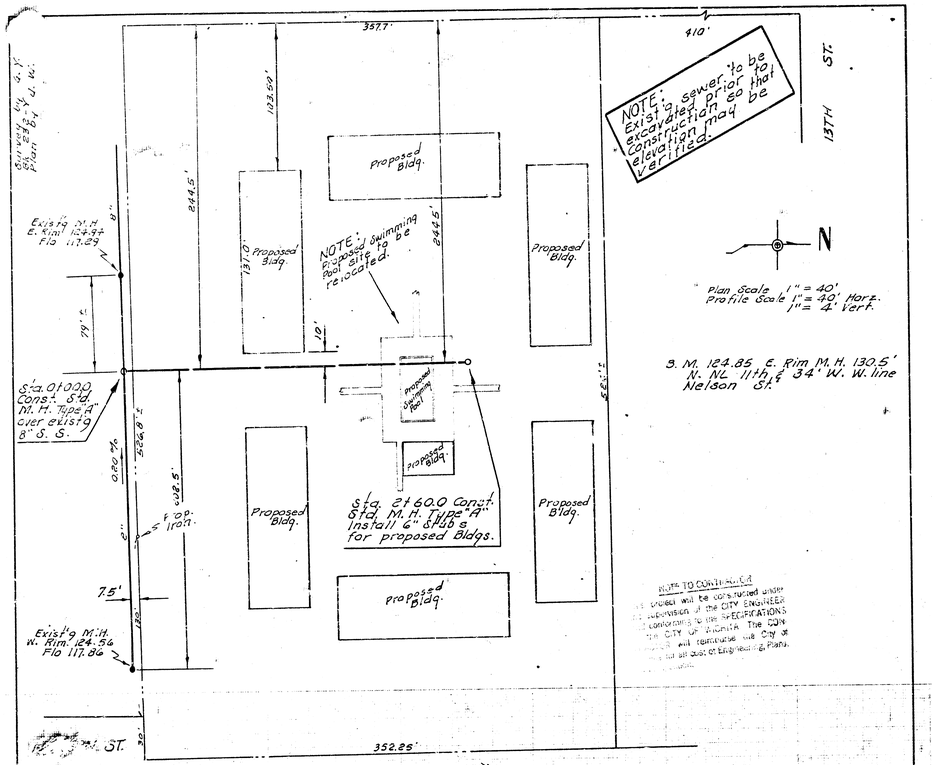

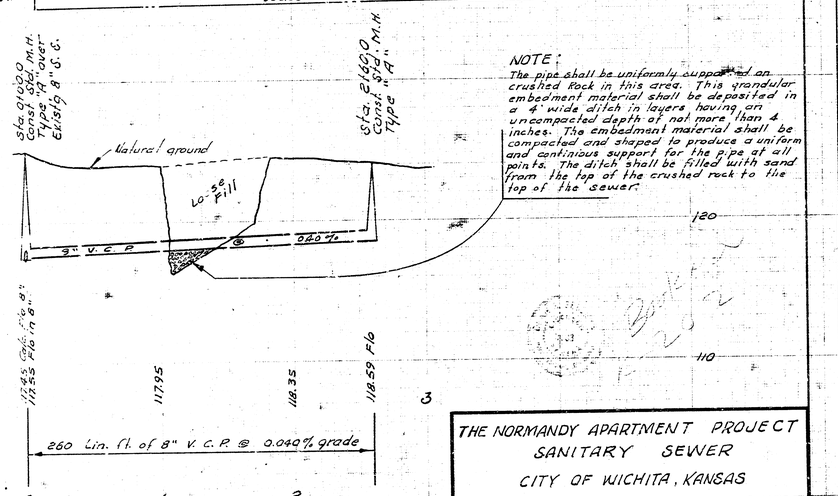

NOTE:
The pipe shall be uniformly supported on crushed rock in this area. This granular embedment material shall be deposited in a 4' wide ditch in layers having an uncompacted depth of not more than 4 inches. The embedment material shall be compacted and shaped to produce a uniform and continuous support for the pipe at all points. The ditch shall be filled with sand from the top of the crushed rock to the top of the sewer.

THE NORMANDY APARTMENT PROJECT
SANITARY SEWER
CITY OF WICHITA, KANSAS
B. E. SMITH CITY ENGINEER
MAY 1968 PRIVATE CONTRACT

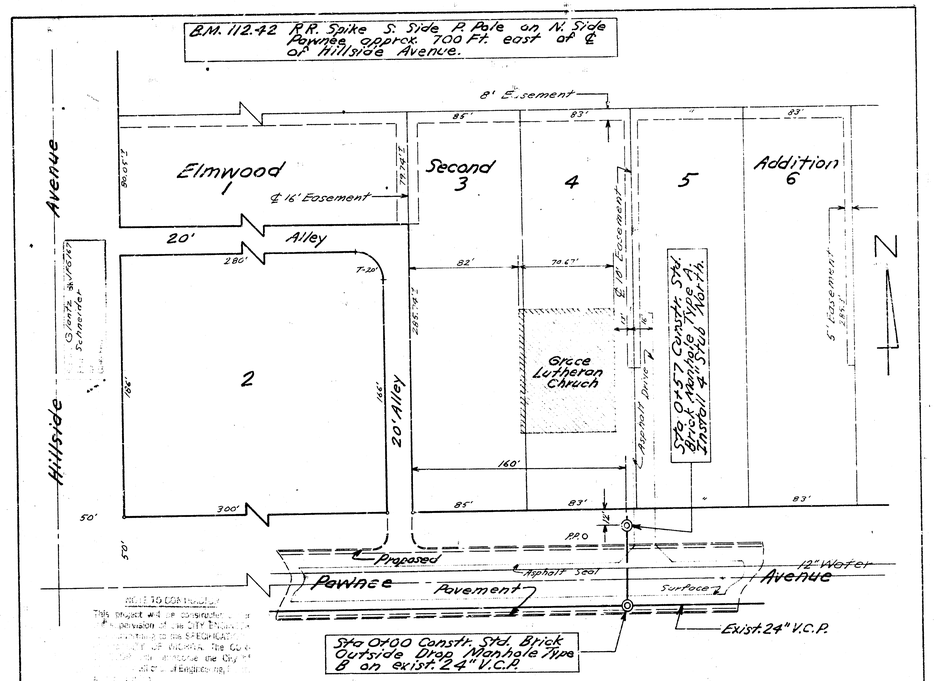

GRACE LUTHERAN
CHURCH SAN. SEWER
CITY OF WICHITA, KANSAS
B. E. SMITH, CITY ENGINEER
PRIVATE CONTRACT
DATE: