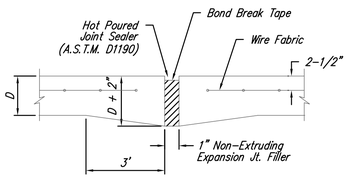

EXPANSION JOINT

NOTE: Extra Thickness to be Subsidiary to Price of Square Yards Pavement

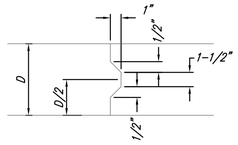

KEYWAY DETAIL

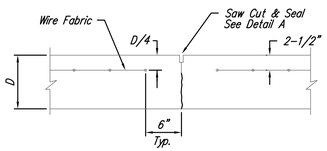

CONTRACTION JOINT DETAIL (C.J.)

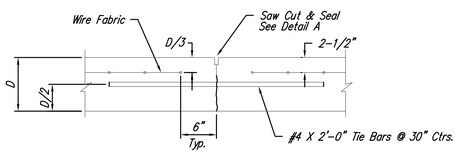

LONGITUDINAL JOINT DETAIL (L.J.)

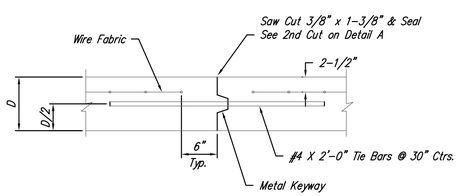

OPTIONAL LONGITUDINAL JOINT DETAIL (L.J.)

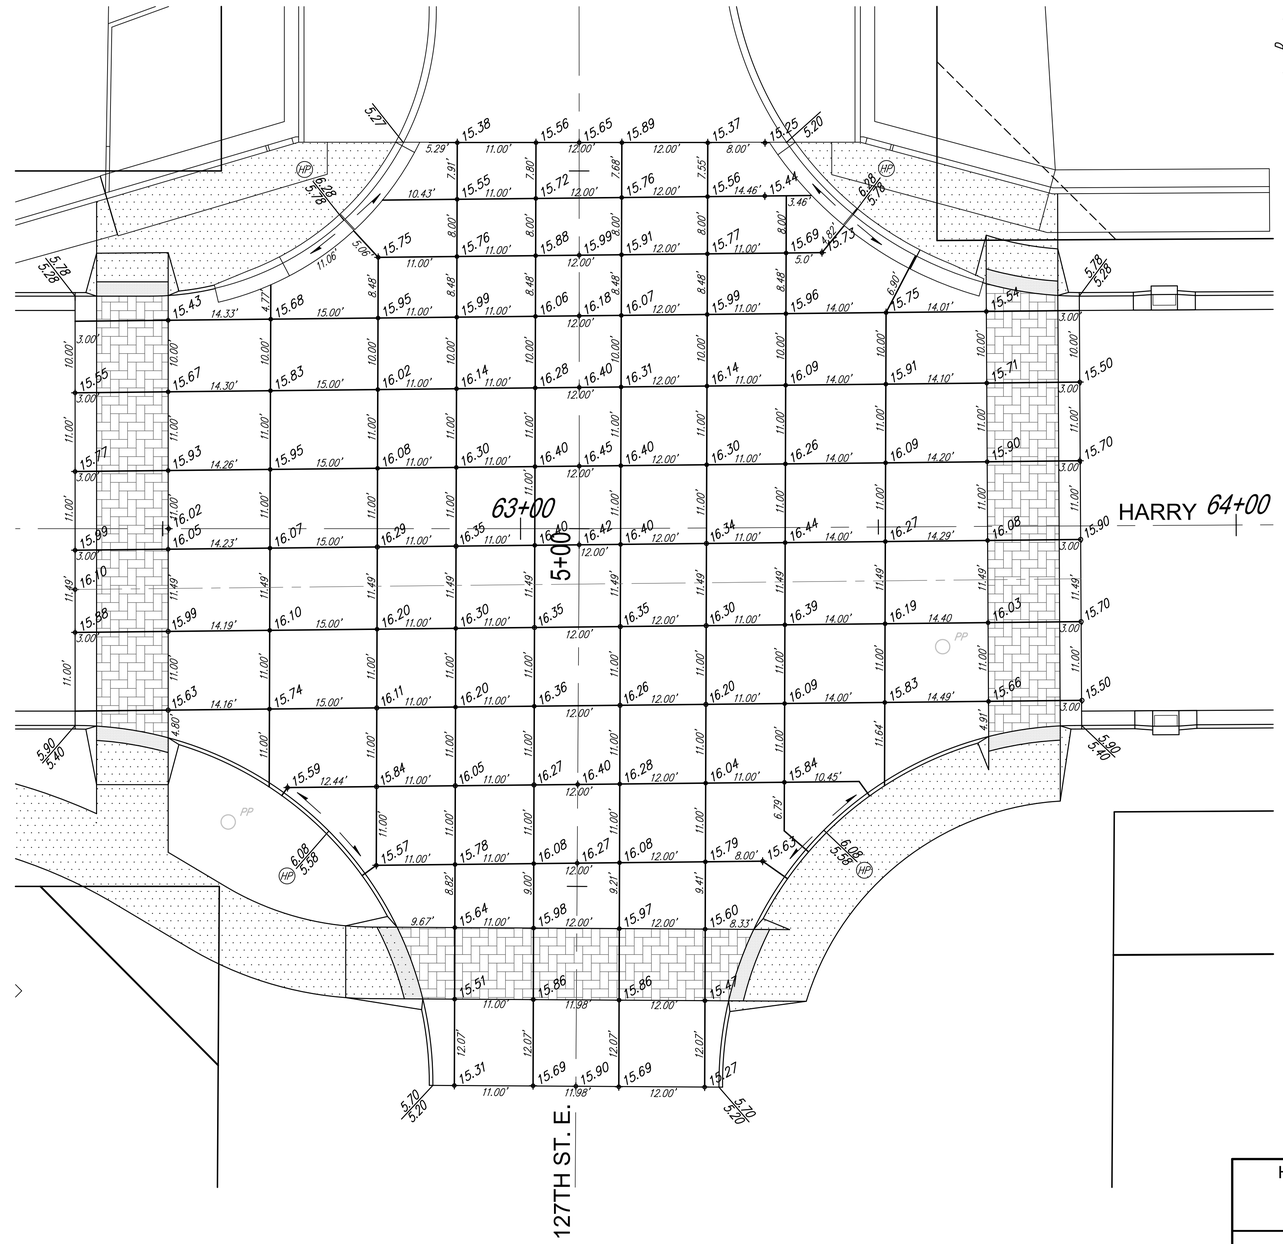

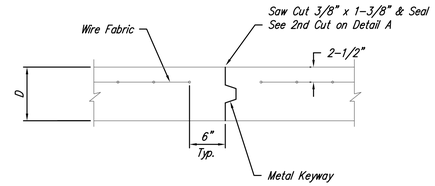

OPTIONAL CONTRACTION JOINT

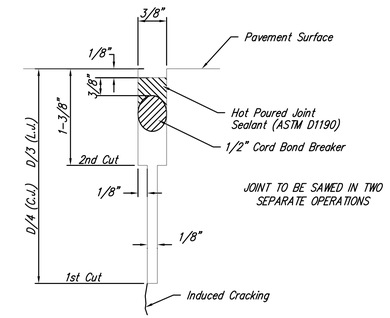

SAW JOINT DETAIL
DETAIL 'A'

NOTE:
ALL JOINTS IN INTERSECTION TO BE LONGITUDINAL JOINTS.

MULTI-USE PATH 4" CONCRETE

HARRY STREET - GREENWICH TO 127th ST EAST

INTERSECTION DETAILS

WICHITA, KANSAS

Ruggles & Bohm, P.A.
Engineering, Surveying, Land Planning
924 North Main
Wichita, Kansas 67203
www.rbkansas.com
(316) 264-8008
(316) 264-4621 fax
E-mail: info@rbkansas.com

DESIGN	KWL
DRAWN	RA
REVIEW	
UTILITY	
DATE	..
RB JOB	3240E
SHEET	17 OF 148
DRAWING FILE	ENGINEERING BASE {Harry 5}
PROJECT NUMBER	87 N-0514-01