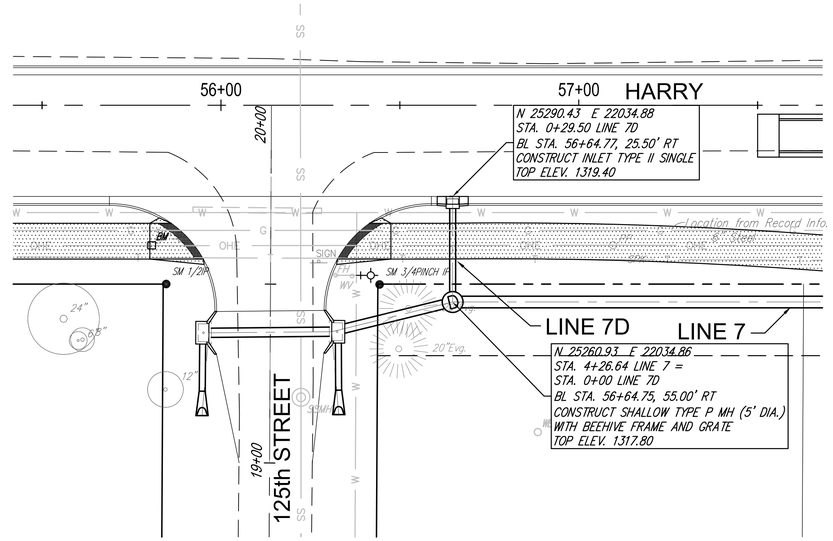

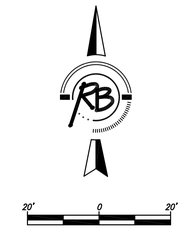

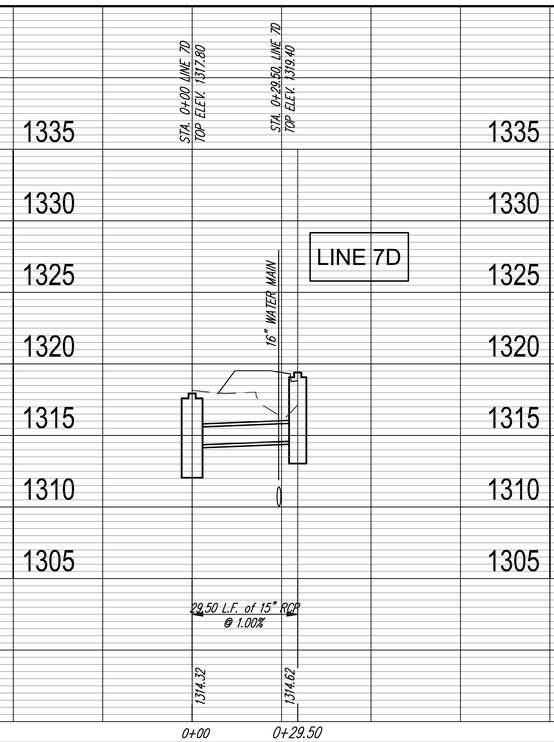

Ruggles & Bohm, P.A.
Engineering, Surveying, Land Planning
924 North Rock Road
Wichita, Kansas 67203
www.rbkansas.com
(316) 945-4633
(316) 264-4621 fax
E-mail: info@rbkansas.com

DESIGN KWL	DRAWN RA
UTILITY	DATE
REVISED	REVIEW

PROJECT NUMBER 87 N-0514-01
DRAWING FILE

HARRY IMPROVEMENTS
STORM DRAIN LINE 7 & 8
WICHITA, KANSAS

RB JOB 3240E

SHEET 30 OF 148