BENCHMARKS:
C.O.W. Disc SE Corner West St. & 47th S.
Elev. = 92.29 (City Datum)

RR Spike in N. face of power pole, SE Corner 47th So. & Kessler
Elev. = 91.74 (City Datum)

"□" Cut in Top of Curb Adjacent to the NW Corner Lot 27, Block C.
Elev. = 93.57 (City Datum)

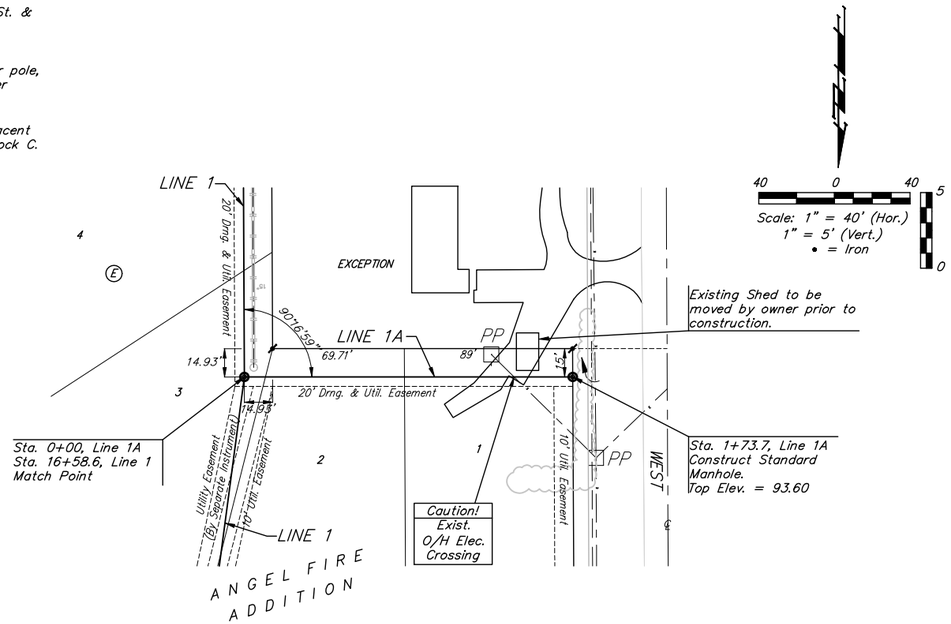

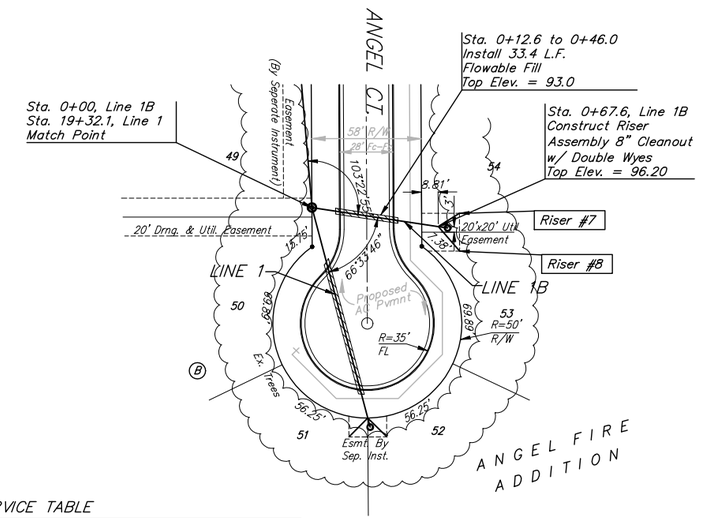

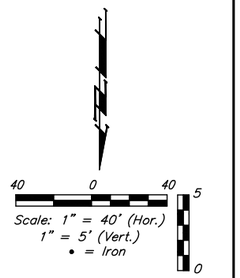

SEWER SERVICE TABLE

NUMBER	TYPE	LOCATION				FOR INFORMATION ONLY	
		LOT NO.	BLOCK	LINE NO.	STATION \ DIRECTION	APPROXIMATE LENGTH 4" PIPE VERTICAL	HORIZONTAL
7	4" Dbl. Wye	54	B	1B	0+67.6 \Lt.	4.1'	14'
8	4" Dbl. Wye	53	B	1B	0+67.6 \Rt.	4.1	17'

NOTE: Vertical Riser Pipe shall be extended to 2' minimum above ground water elevation and 4' maximum below proposed ground elevation.
Contractor shall use Method "B" for riser construction. Pipe shall be laid at 2% slope.
See detail, sheet 13.

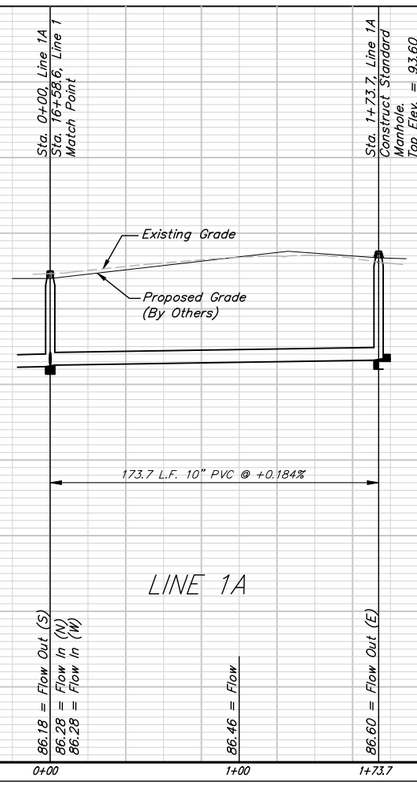

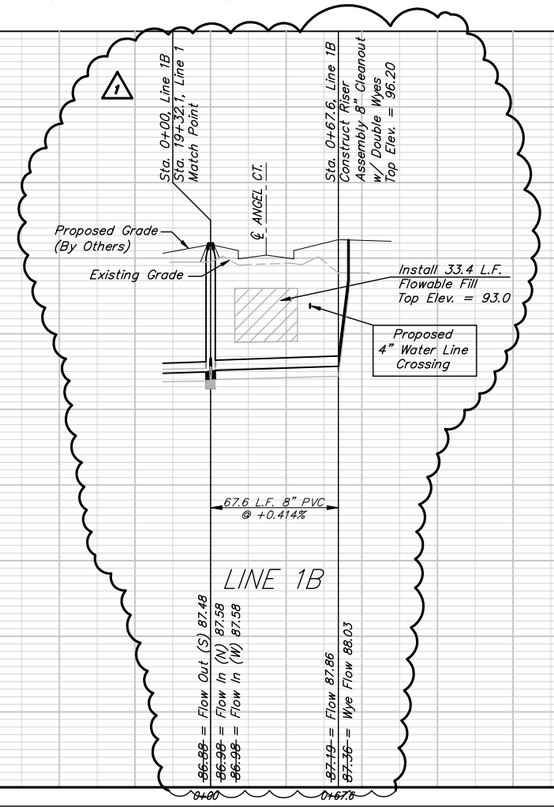

Baughman

ANGEL FIRE PH. 2
Line 1A
Line 1B
SANITARY SEWER IMPROVEMENTS

Baughman Company, P.A.
ENGINEERING | SURVEYING | PLANNING | LANDSCAPE ARCHITECTURE

PROJECT NUMBER

DESIGN AEG | DRAWN TNT

REVISIONS:
04/22/2010 TNT
Updated Line 1B per line 1 elevations

APPROVED AEG | DATE 03/31/2010

SCALE Noted

SHEET **6** OF **22**

Angel Fire\SS\02-09-SS.dwg 1002-E454