AUBURN HILLS 16TH ADDITION
WICHITA, SEDGWICK COUNTY, KANSAS

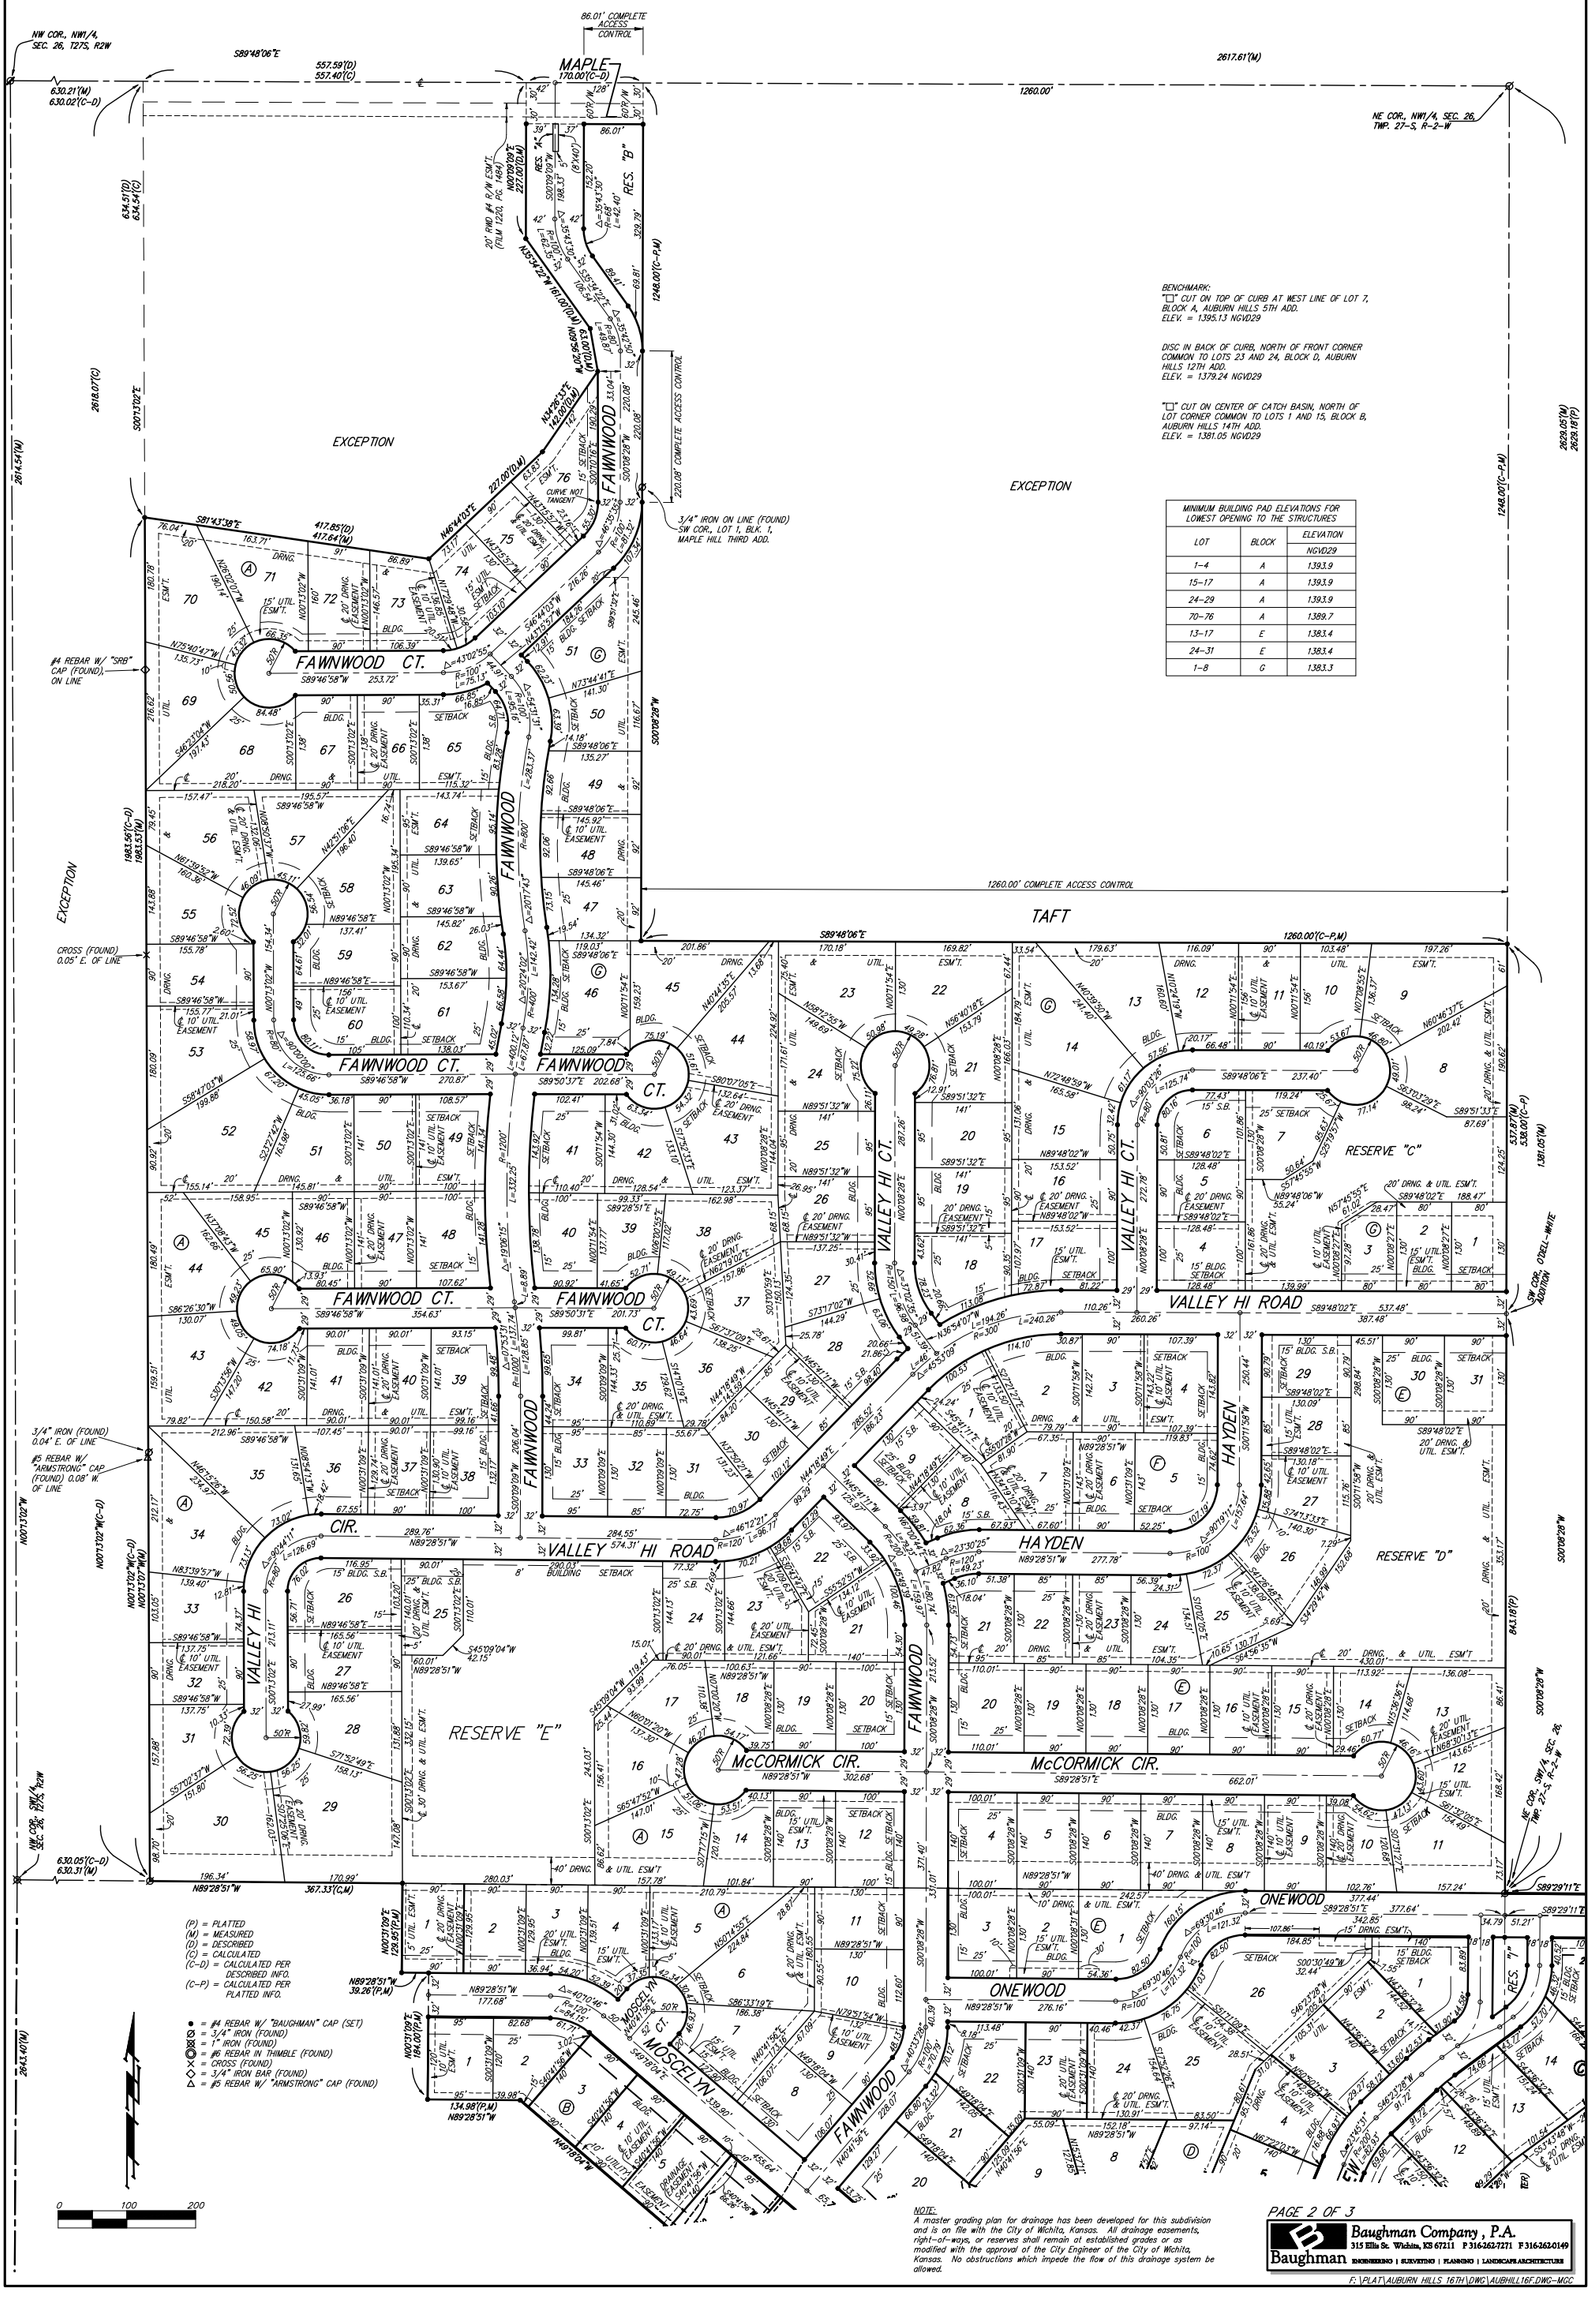

Baughman Company, P.A.
315 Ellis St. Wichita, KS 67211 P 316.262.7271 F 316.263.0149
ENGINEERING | SURVEYING | PLANNING | LANDSCAPE ARCHITECTURE

F:\PLAT\AUBURN HILLS 16TH\DWG\AUBHILL16F.DWG–MGC