STATE	PROJECT NUMBER	FISCAL YEAR	SHEET NUMBER	TOTAL SHEETS
KANSAS	87N-0251-01	2006	20	106

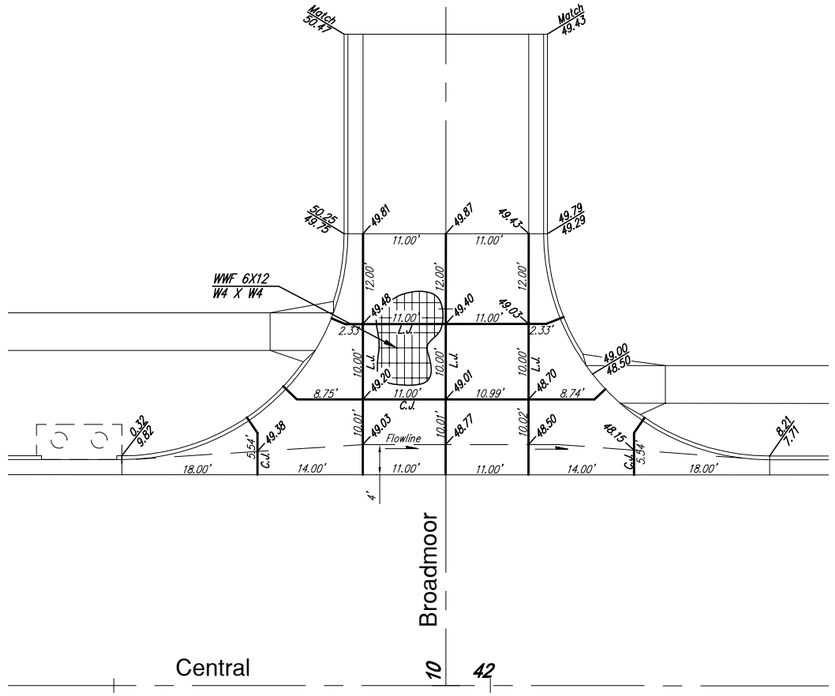

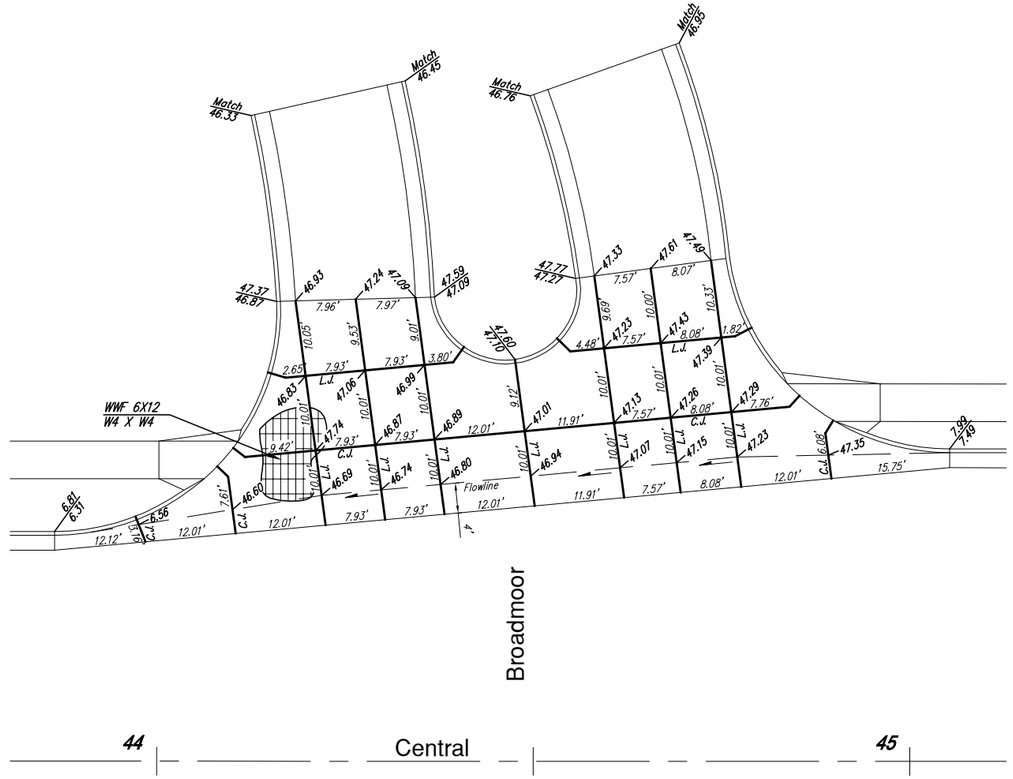

PAVING IMPROVEMENTS

INTERSECTION DETAILS

WICHITA, KANSAS

Ruggles & Bohm, P.A.
Engineering, Surveying, Land Planning
924 North Main
Wichita, Kansas 67203
www.rbkansas.com
(316) 264-8008
(316) 264-4621 fax
E-mail: info@rbkansas.com

DESIGN KWL
DRAWN RA
REVIEW
UTILITY
DATE June 8, 2006
DRAWING FILE paving {SHT 1}
PROJECT NUMBER 472-83506
RB JOB 21367
SHEET 20 OF 106