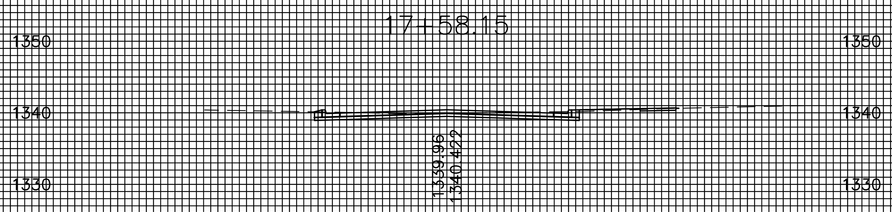

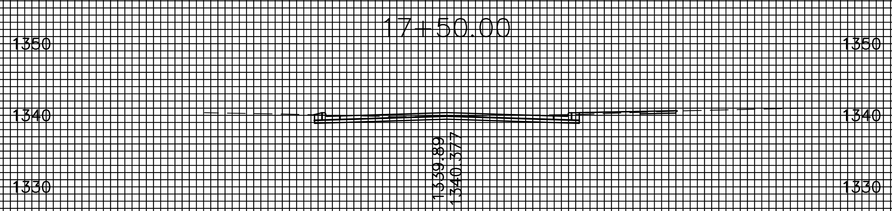

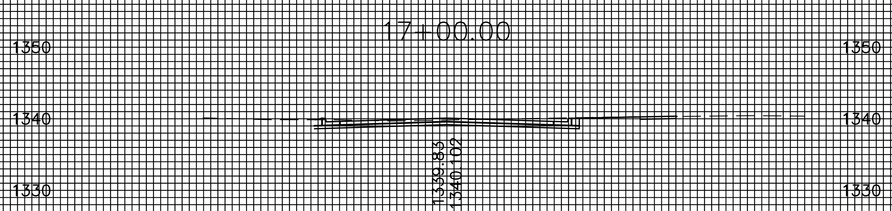

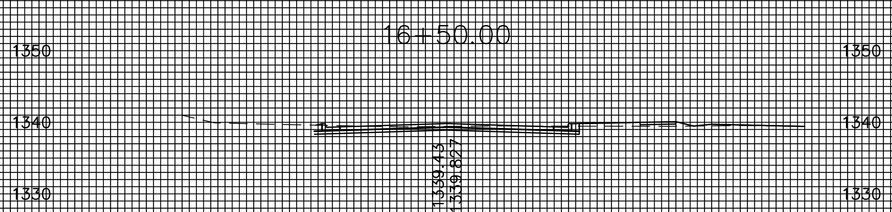

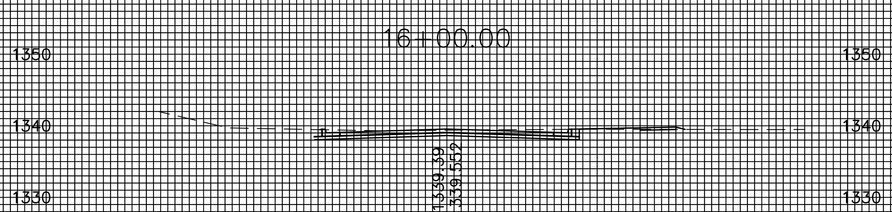

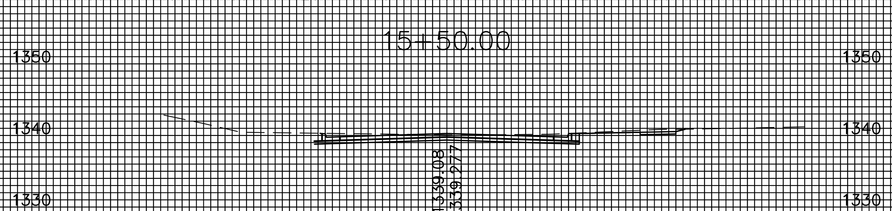

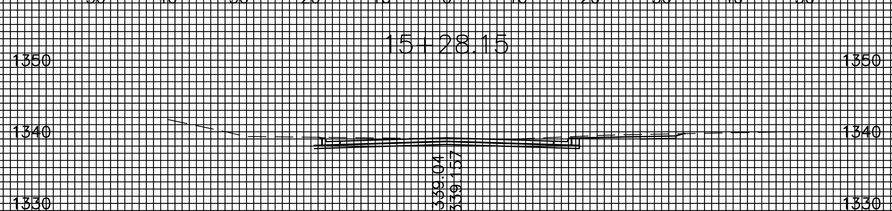

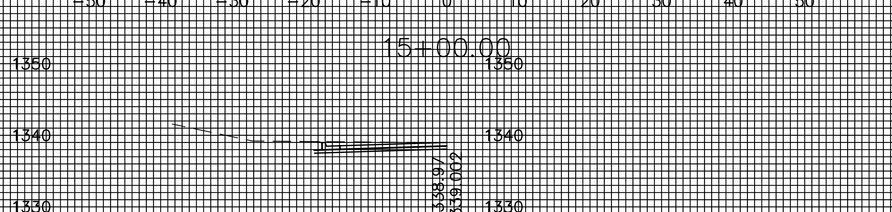

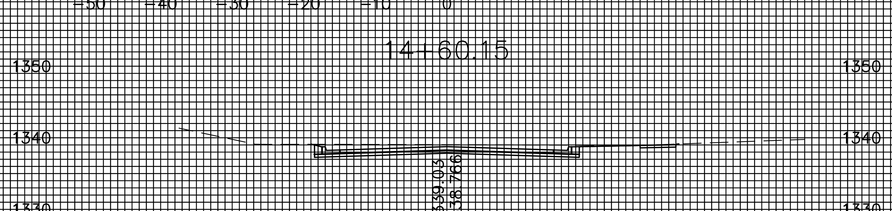

AVALON PARK 3RD
CANDLEWOOD ST
CROSS SECTIONS

10228XSEC