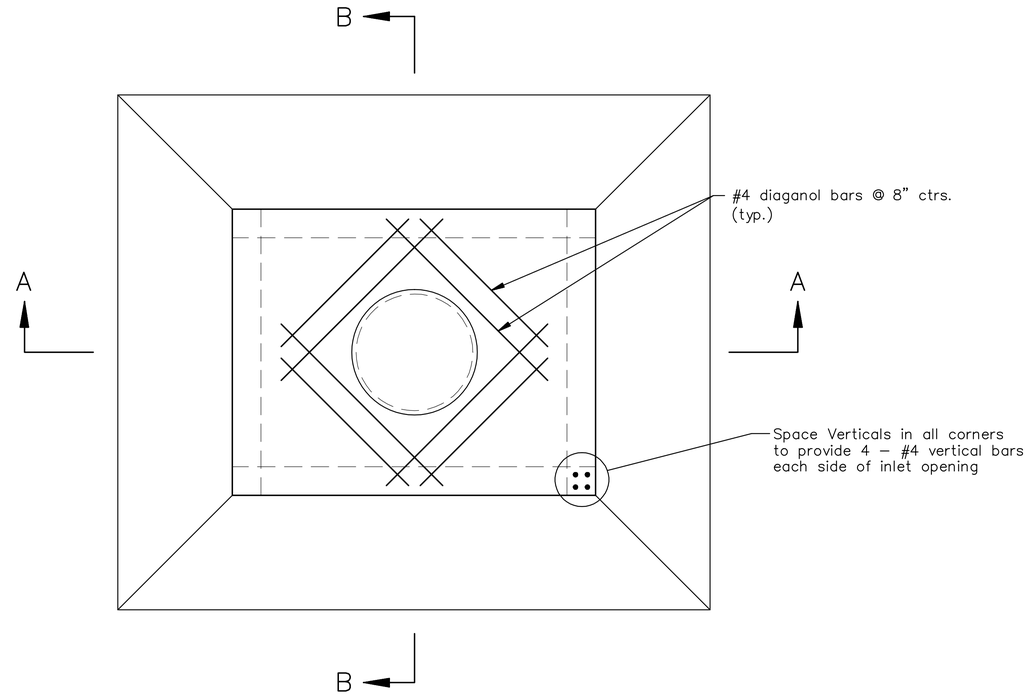

PLAN VIEW

Not to Scale

AREA INLET

NOTES:

See Plan for Storm Sewer pipe configuration.

Shape All Inlet Openings w/ Radius Edging Tool

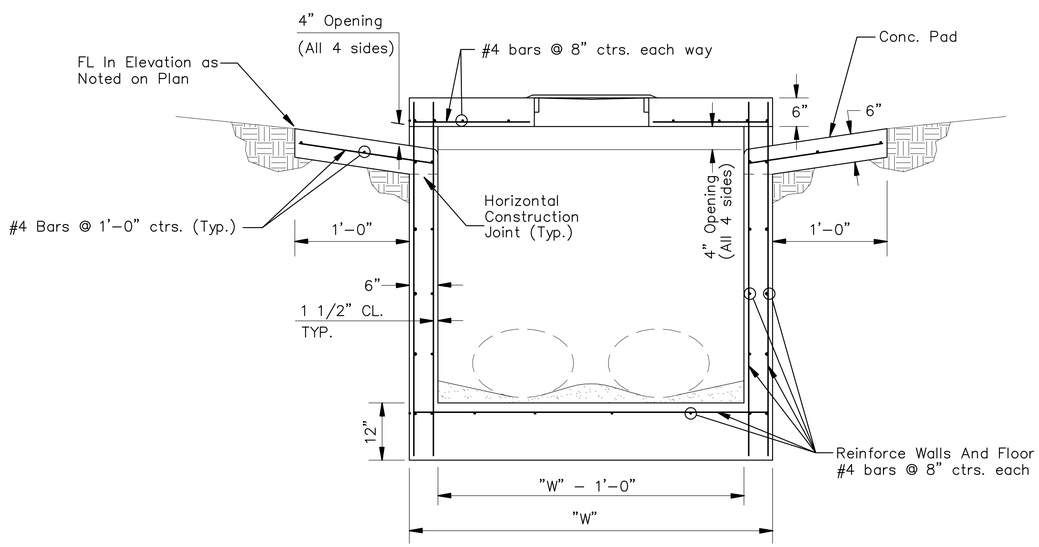

SECTION A–A

Not to Scale

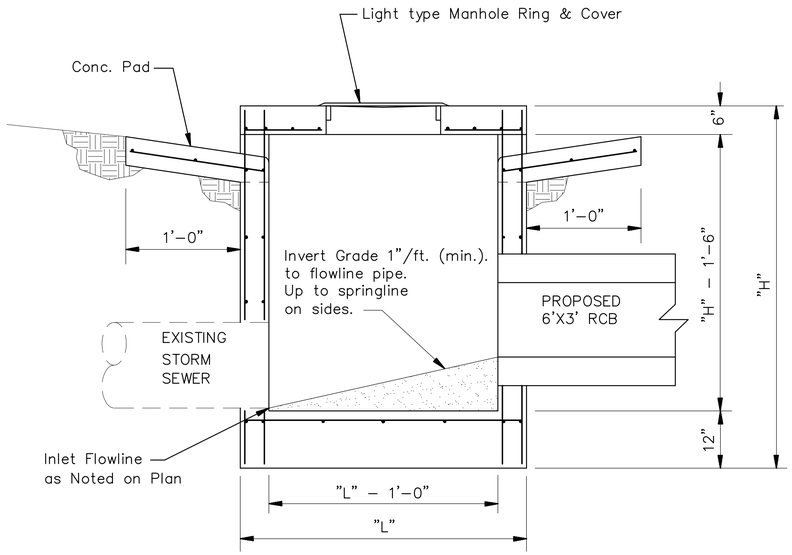

SECTION B–B

Not to Scale

No.	Date	By	Approved	Revision

FIREPOINT ADDITION
SPECIAL INLET DETAIL
WICHITA, KANSAS
JAMES L. ARMOUR, P.E. – CITY ENGINEER
PROJECT NO. 204 PPS OCA NO. (607861)

POE & ASSOCIATES, INC.
CONSULTING ENGINEERS
3040 E. Central, Suite 200 ■ Wichita, KS 67208-4242
Phone 316/685-4114 ■ FAX 316/685-4444

FINAL

Engineer: T. AUSTIN
Designer: S. SCHMIDT
Poe Job No.: 1949-00156
Date: APRIL 2010