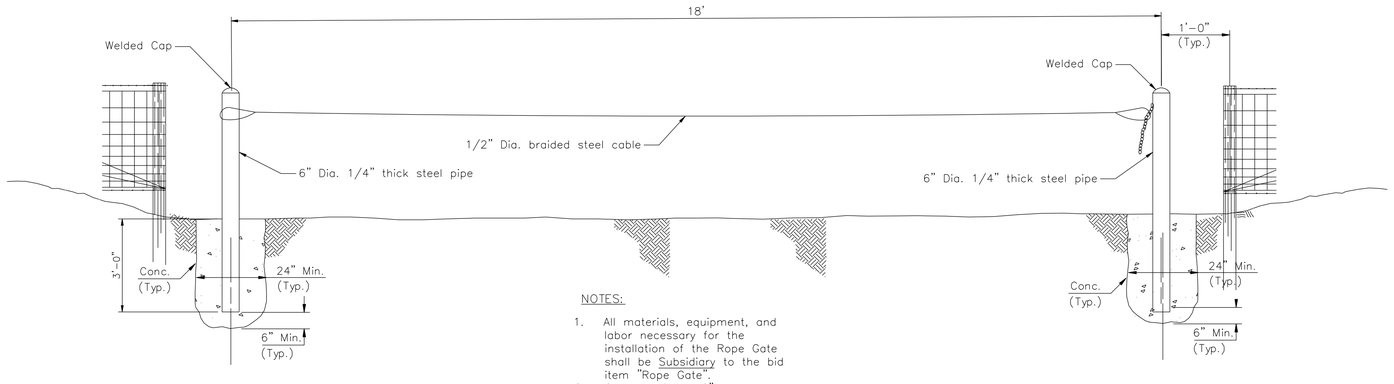

NOTES:

1. All materials, equipment, and labor necessary for the installation of the Rope Gate shall be Subsidiary to the bid item "Rope Gate".
2. Concrete fill at 6" dia. posts to chain/braided steel cable attachment.

ROPE GATE DETAIL
NOT TO SCALE

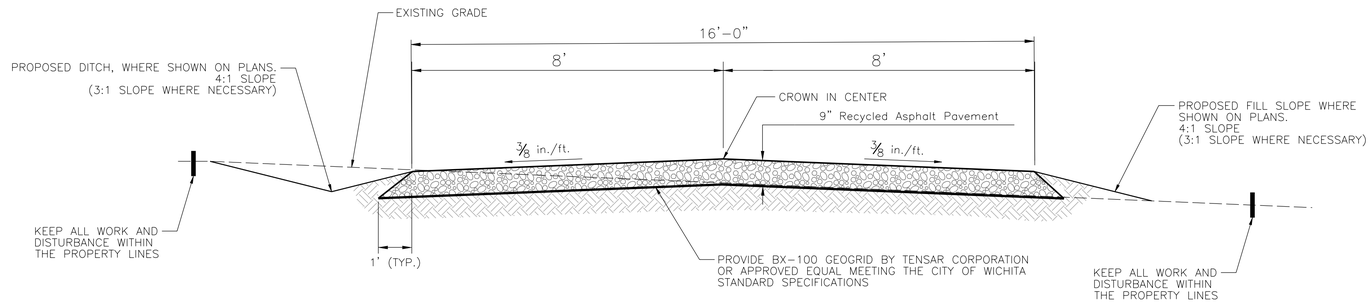

TYPICAL ROADWAY CROSS SECTION
NOT TO SCALE

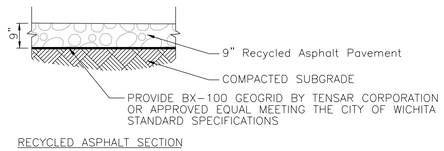

RECYCLED ASPHALT SECTION

RECYCLED ASPHALT DRIVE SECTION
NOT TO SCALE

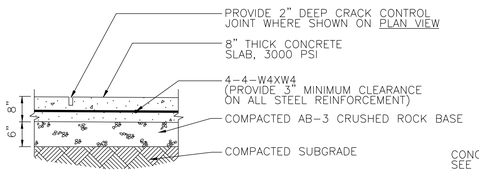

CONCRETE SECTION

NOTE:
CONCRETE SLAB PLACEMENT, MATERIAL AND TESTING SHALL BE DONE IN ACCORDANCE WITH THE LATEST VERSION OF CITY OF WICHITA STANDARD SPECIFICATIONS. ALL MATERIAL AND LABOR ASSOCIATED WITH THE CONSTRUCTION OF CONCRETE ENTRANCE RAMP SHALL BE SUBSIDIARY TO THIS ITEM.

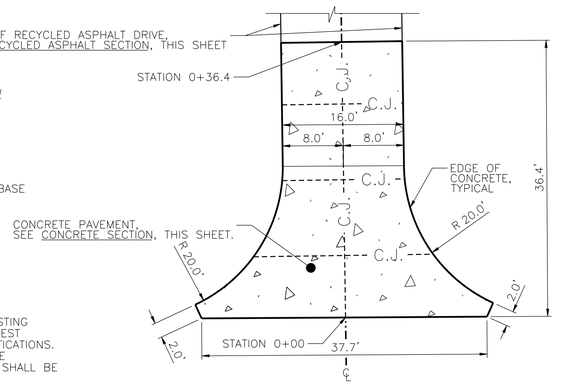

PLAN VIEW

CONCRETE ENTRANCE RAMP
NOT TO SCALE

LEVEE ACCESS ROAD DETAILS

MARK	DESCRIPTION	DATE	APPR.

amec
AMEC Earth & Environmental, Inc.
1129 SW Wanamaker
Topeka, Kansas 66604
Phone: (785) 272-4630
Fax: (785) 272-4676

CITY OF WICHITA

SYSTEMWIDE VEGETATION MAINTENANCE - PHASE 3
WICHITA-VALLEY CENTER LOCAL FLOOD PROTECTION PROJECT
WICHITA, KANSAS

PREPARED FOR
THE CITY OF WICHITA, KANSAS
455 N. Main
Wichita, KS 67202

LAWRENCE J. SAMPLE LICENSED 15855 5-20-2011 KANSAS PROFESSIONAL ENGINEER

DESIGNED BY: Larry Sample, PE		DATE: 5-20-2011
DWN BY: RES	CKD BY: LBK	APP BY: L. SAMPLE
FILE NAME: 20_ACCESS ROAD DETAILS.dgn		
AMEC PROJ. NO. 5-6150-0001		

ACCESS ROAD DETAILS

LM-4.04

SHEET 20 OF 42