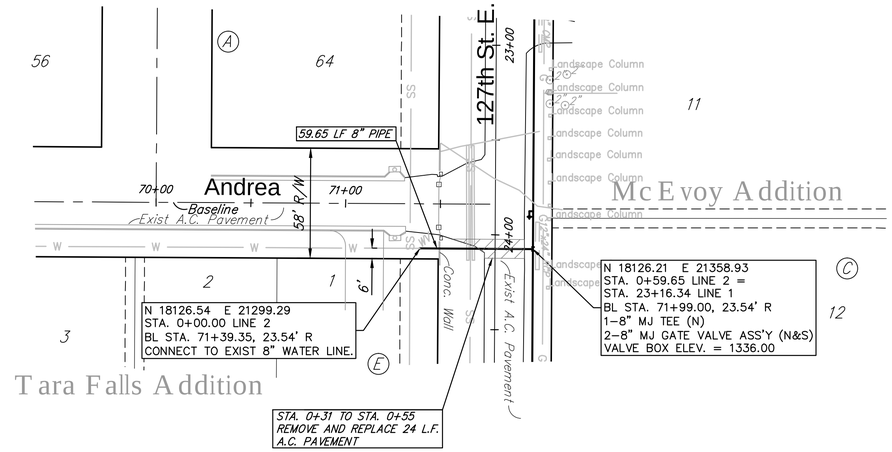

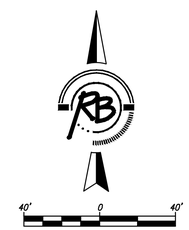

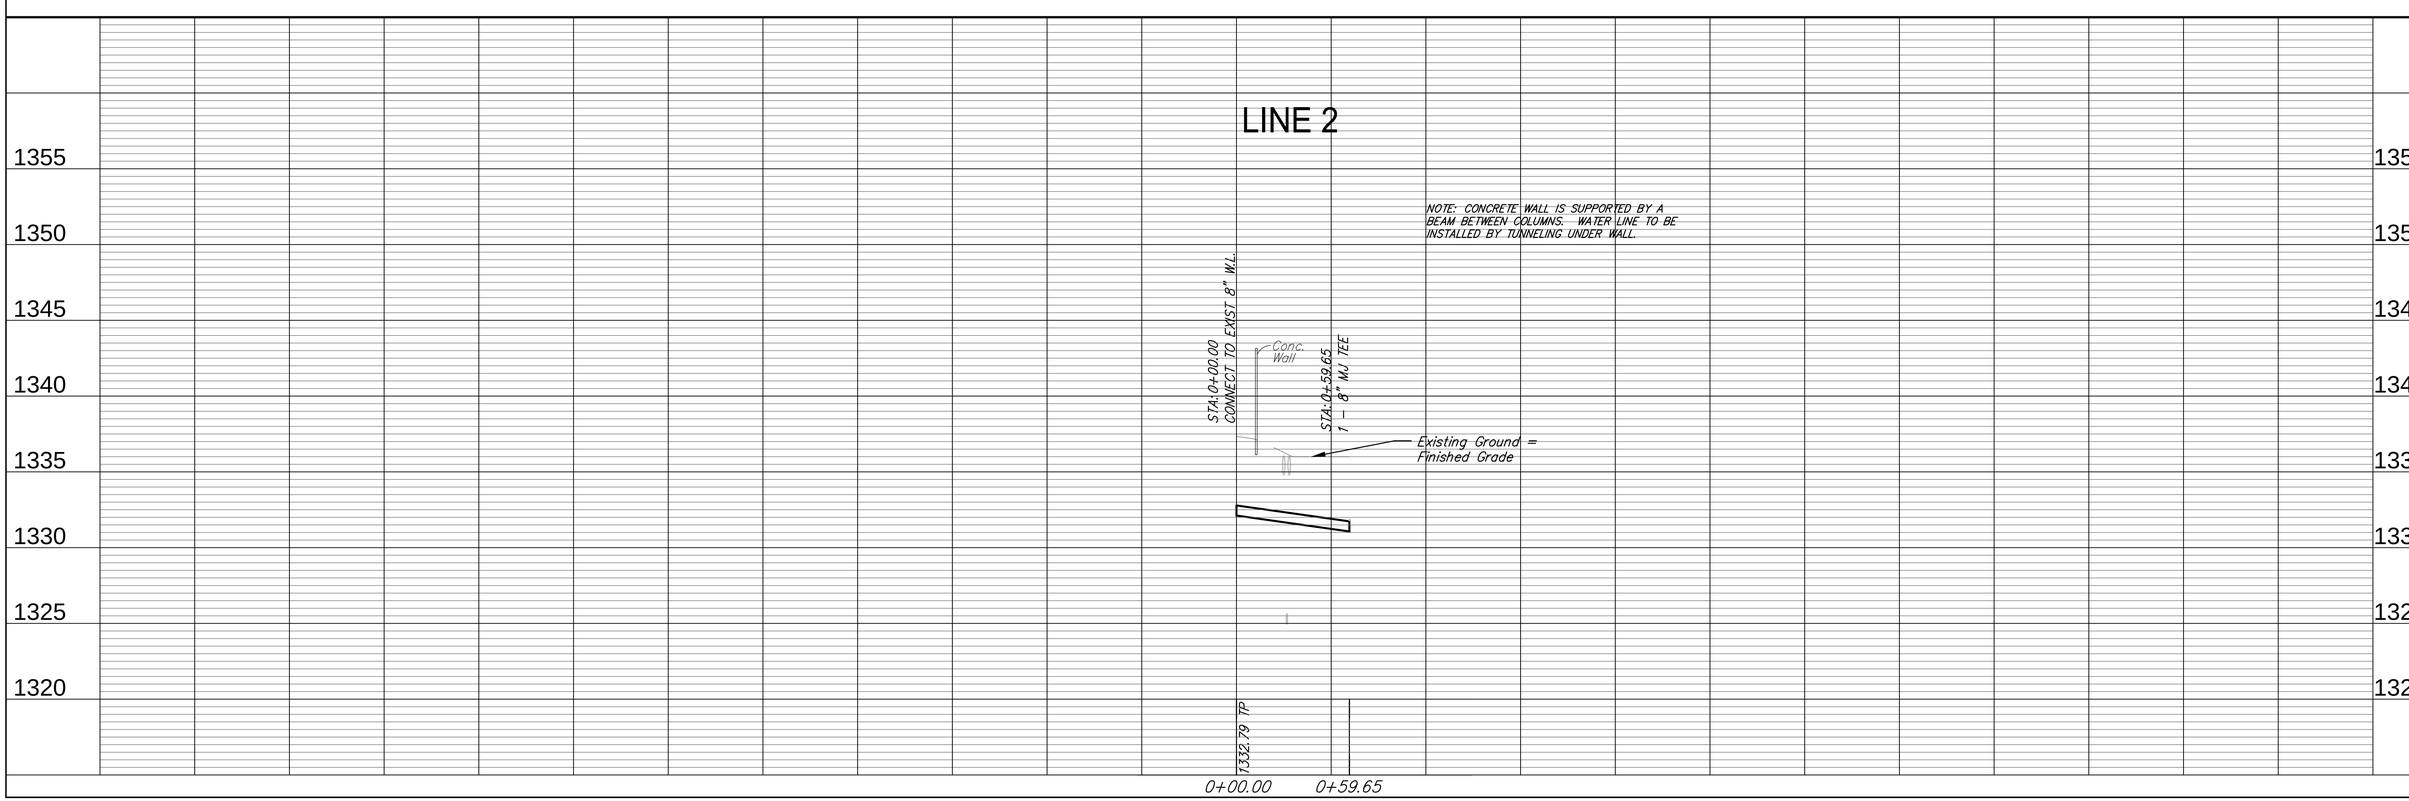

Ruggles & Bohn, P.A.
Engineering, Surveying, Land Planning
604 North Main, Suite 100
Wichita, Kansas 67203
(316) 263-8291
(316) 264-6423 fax
E-mail: info@rbkansas.com
www.rbkansas.com

REVISED	
REVIEW	
DRAWN	AML
DATE	Apr. 20, 2011
DESIGN	AML
UTILITY	
PROJECT NUMBER	448-90500
DRAWING FILE	engineeringbase [10 Line 2]

WATER LINE IMPROVEMENTS
MCEVOY ADDITION
WICHITA, KANSAS

RB JOB 3752W

SHEET 10 OF 15