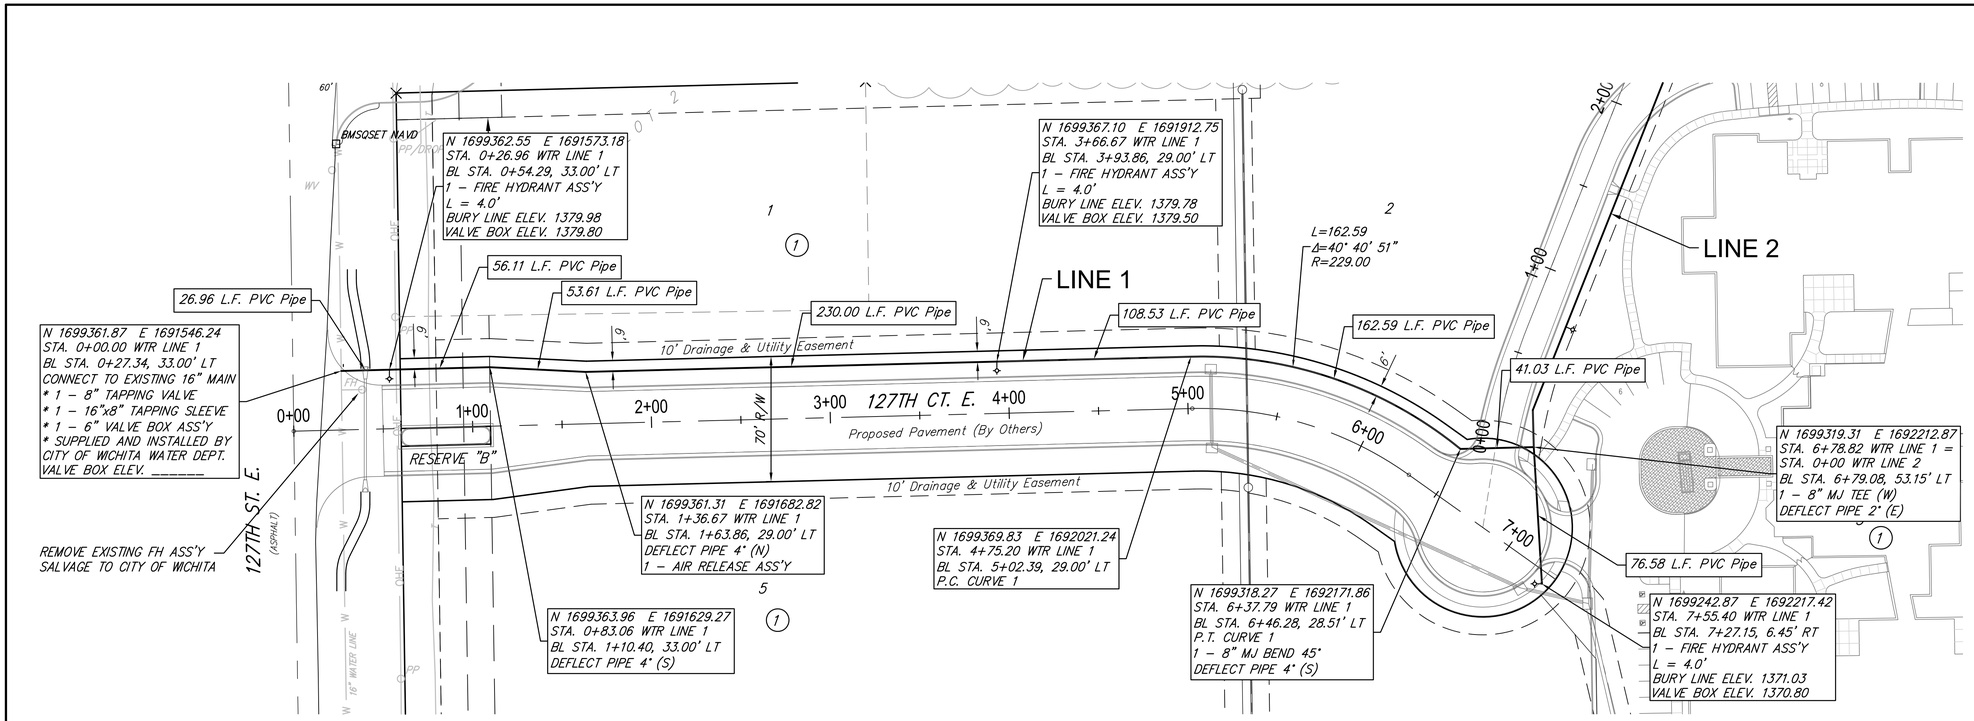

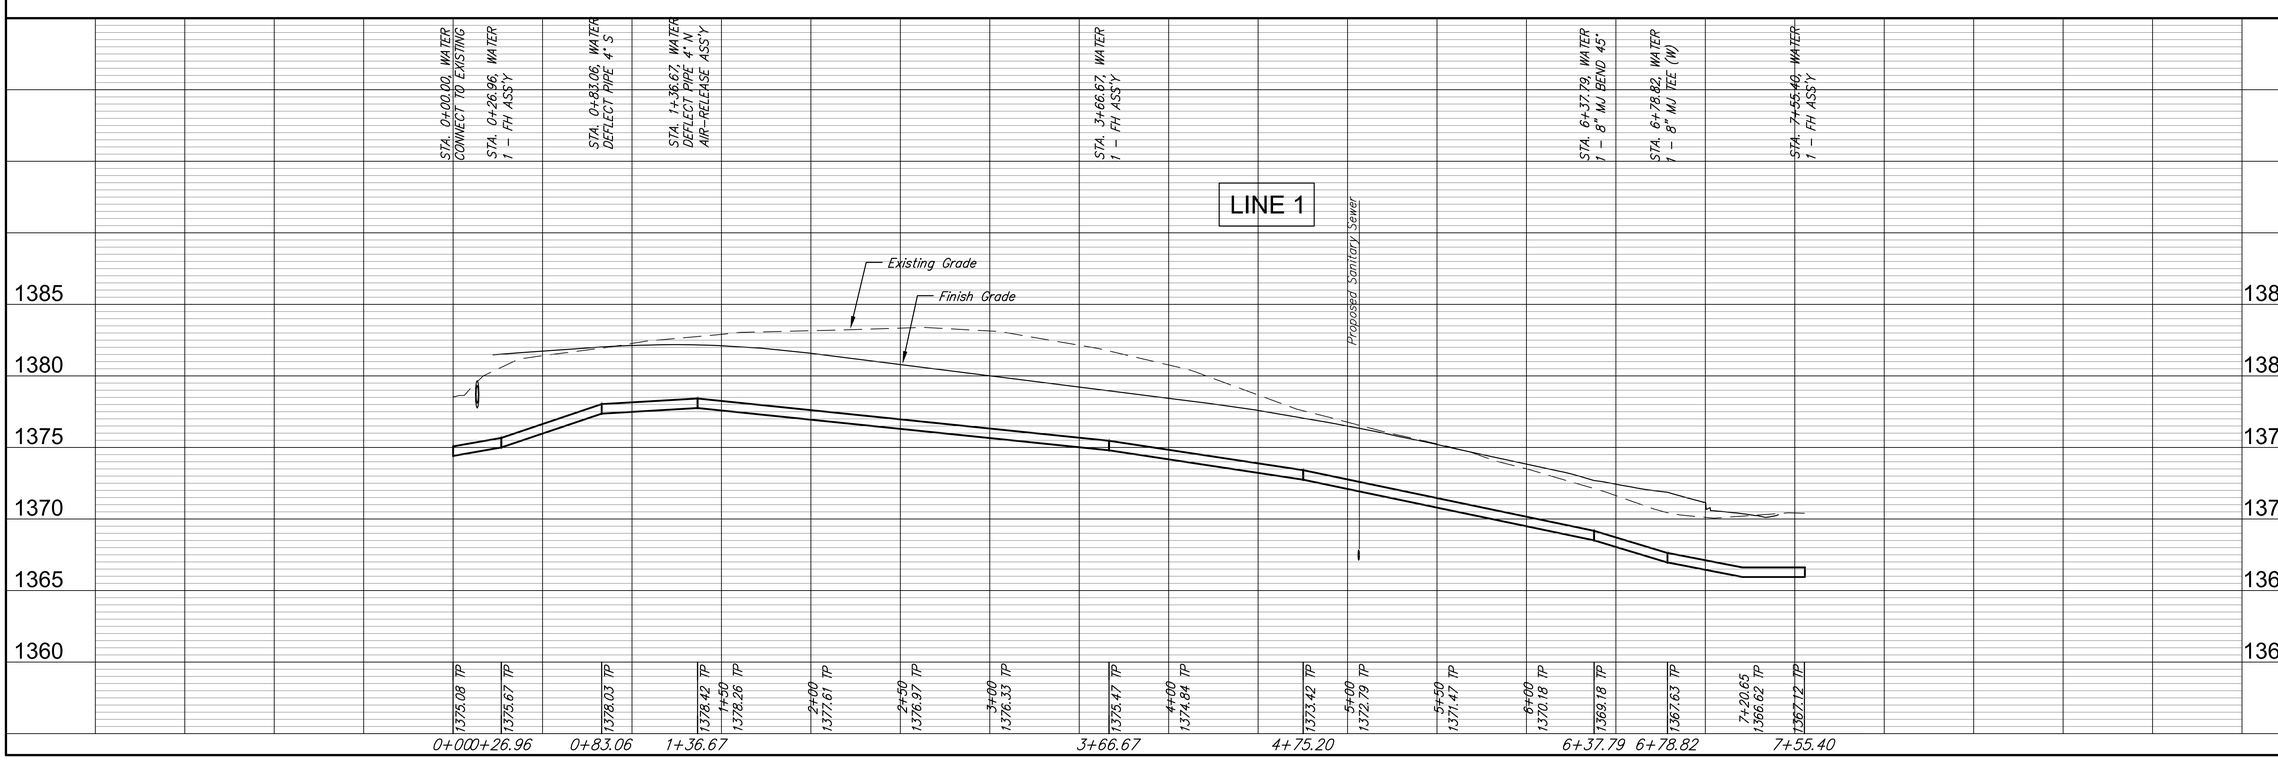

Ruggles & Bohm, P.A.
Engineering, Surveying, Land Planning
924 North Main
Wichita, Kansas 67203
(316) 264-4266
(316) 264-4267 fax
www.ruggleselbohm.com
E-mail: Ruggles@ruggleselbohm.com

KENNETH W. RUGGLES
LICENSED
15373
6-21-11
KANSAS
PROFESSIONAL ENGINEER

DESIGN	DRAWN	REVISED
--	--	--
UTILITY	DATE	REVIEW
	--	--

PROJECT NUMBER -
DRAWING FILE -

WATER DISTRIBUTION SYSTEM
LINE 1
WICHITA, KANSAS

RB JOB 3790E

SHEET 2 OF 11