STATE	PROJECT NO.	YEAR	SHEET NO.	TOTAL SHEETS
KANSAS	87 N-0243-01	2005	90	169

Federal Aid No. STP N024(301)

Use Keystone "No-Weld Number 1 Anti-Seize Compound" on all bolts & nuts.

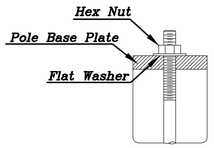

ANCHOR BOLT DETAIL

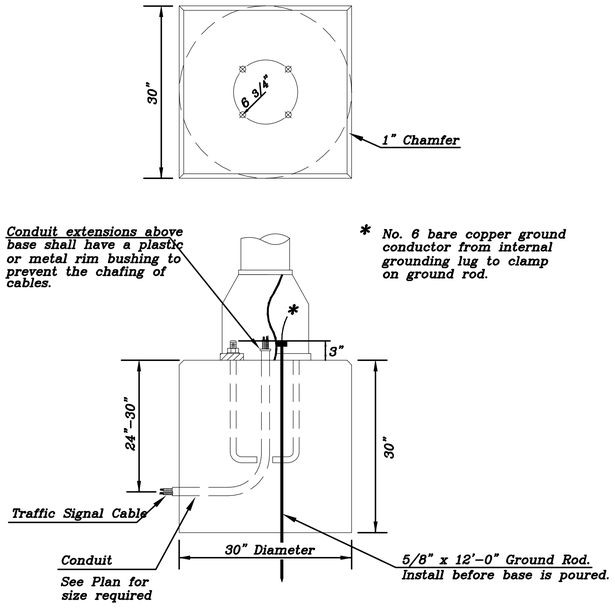

CONCRETE BASE DETAIL

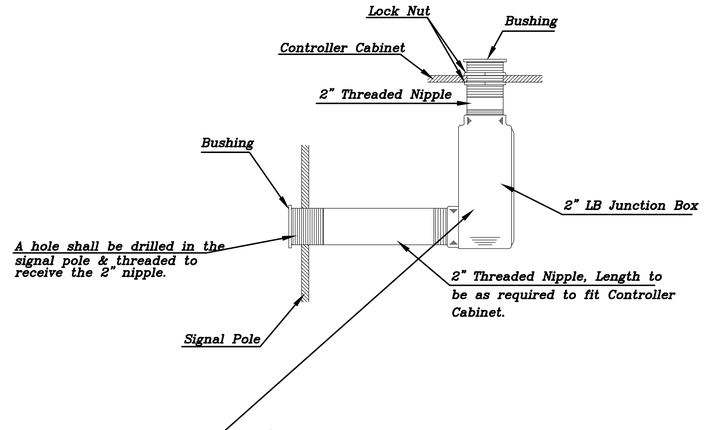

* NOTE: MESSAGE TO BE CAST WITH HOUSING (ONE PIECE)

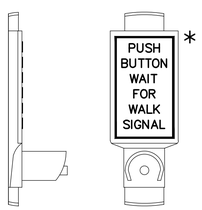

INSTALL PEDESTRIAN PUSHBUTTON UNDERNEATH CORRESPONDING PEDESTRIAN SIGNAL HEAD ON SIDE OF POLE NEAREST CROSSWALK. UNIT SHALL BE FIRMLY ATTACHED TO THE SIDE OF POLE WITH 3/4" STEEL BANDS. SHARP ENDS SHALL BE FOLDED UNDER TO PREVENT INJURY TO PEDESTRIANS.

PEDESTRIAN PUSHBUTTON/SIGN UNIT DETAIL

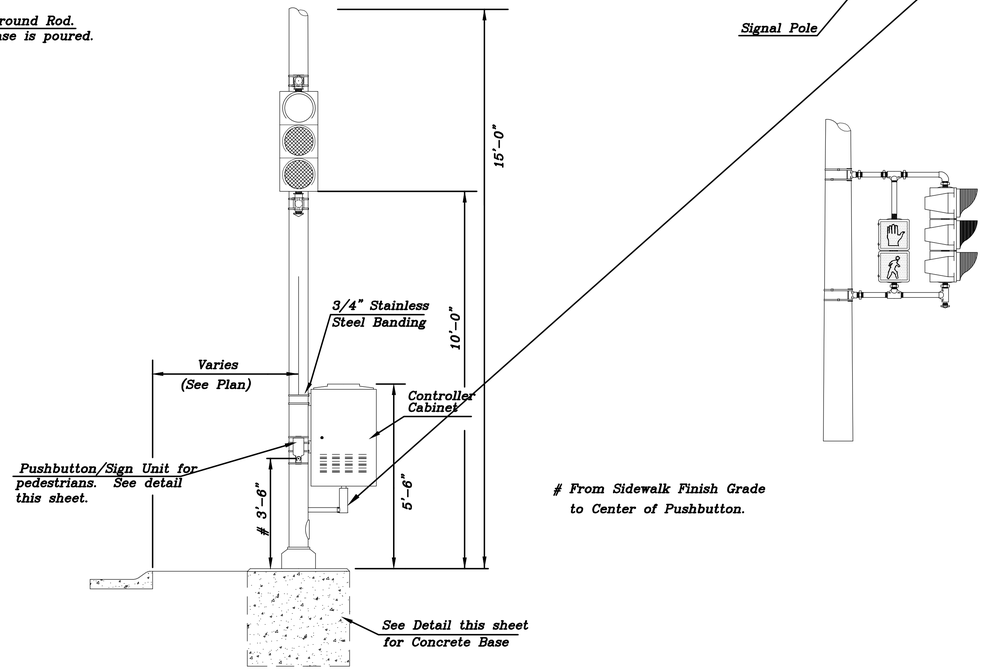

TRAFFIC SIGNAL PEDESTAL

PROJECT DESCRIPTION
TRAFFIC SIGNAL PEDESTAL & CONCRETE BASE DETAIL SHEET

PROJECT NUMBER

DRAWN BY: T.M.	SCALE	REVISED BY: L.R.B.
DATE: MAY 97	NO SCALE	DATE: MAY 2004

CITY OF WICHITA
DEPARTMENT OF PUBLIC WORKS

ENGINEERING DIVISION
PAUL GUNZELMAN, TRAFFIC ENGINEER

SHEET OF

No. | Date | By | Approved | Revision

SENECA STREET
I-235 TO 31ST STREET

CITY OF WICHITA, KANSAS
TRAFFIC SIGNAL PEDESTAL AND CONCRETE BASE DETAIL

POE & ASSOCIATES, INC.
CONSULTING ENGINEERS
5940 E. Central, Suite 200 Wichita, KS 67208-4242
Phone: 316/685-4114 FAX: 316/685-4444

FINAL

Engineer: P. FERGUSON
Designer: J. UNRUH
KDOT Job No.: 87 N-0502-01 Poe Job No.: 1794
Date: JANUARY 2010

Sheet 90 of 169