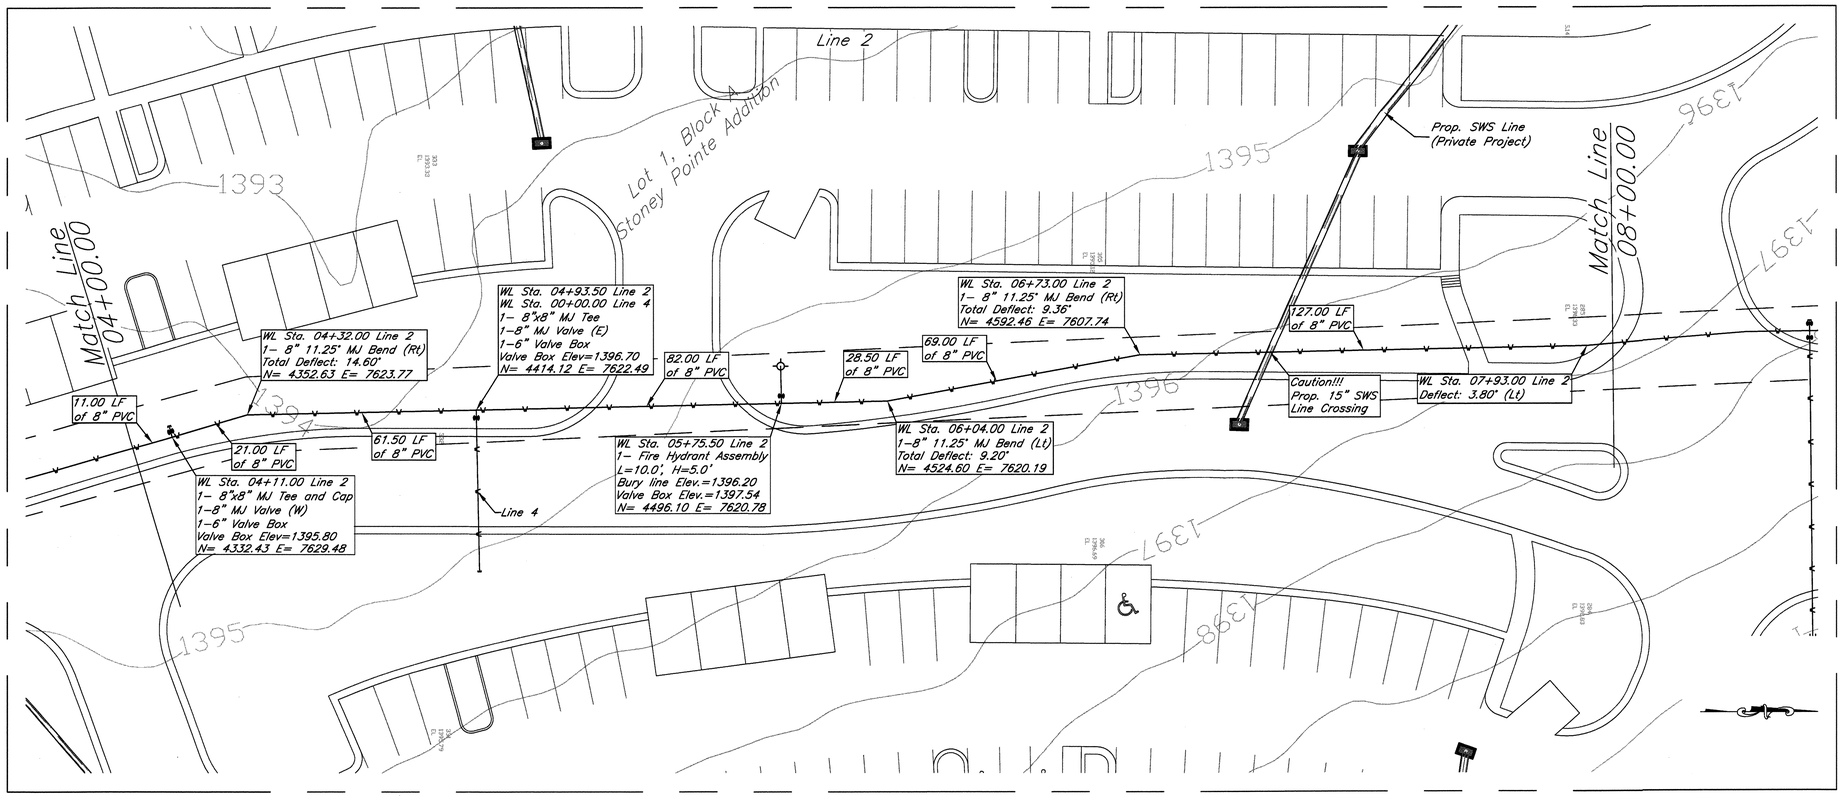

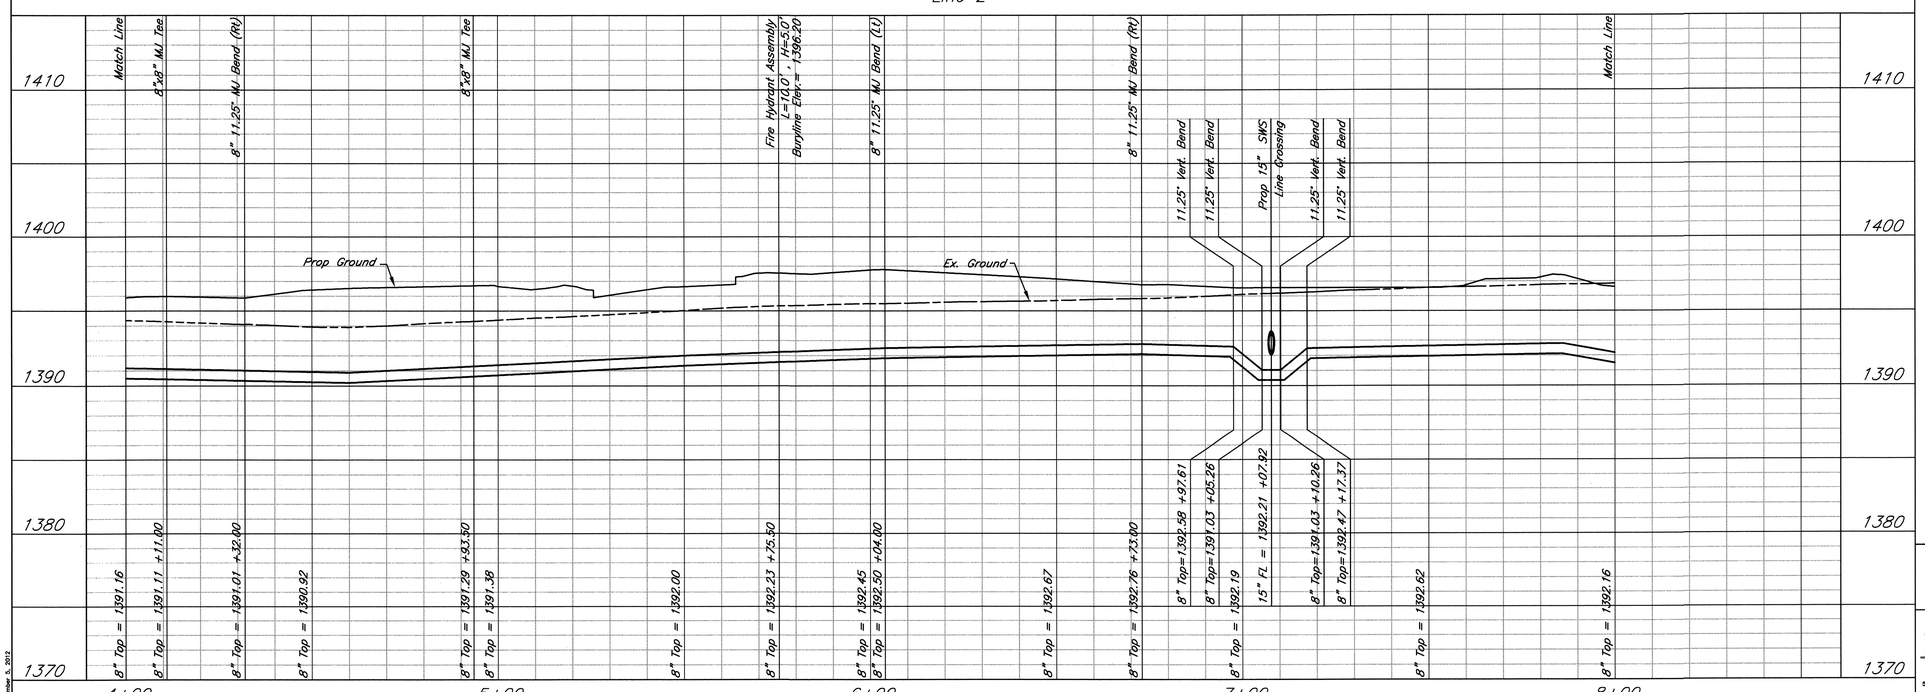

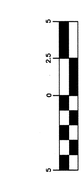

VERTICAL SCALE
(IN FEET)
1 inch = 5 ft.

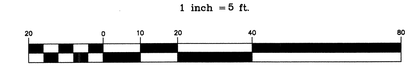

HORIZONTAL SCALE
(IN FEET)
1 inch = 20 ft.

Lots 1-4, Block A, Stoney Pointe Addition

Line 2 (4+00.00-8+00.00)

Wichita, Kansas

kemiller engineering
516 S. Market, Wichita, KS 67202 (316)264-0242

PROJECT NUMBER			
448-90516			
KEM NO. 12070	FILE	DATE 07/12	SHEET 3.2
DESIGN GP	DRAWN HD	REVISED	

September 5, 2012