STATE	PROJECT NO.	YEAR	SHEET NO.	SHEETS
KANSAS	87 N–0351–01	2012	78	220

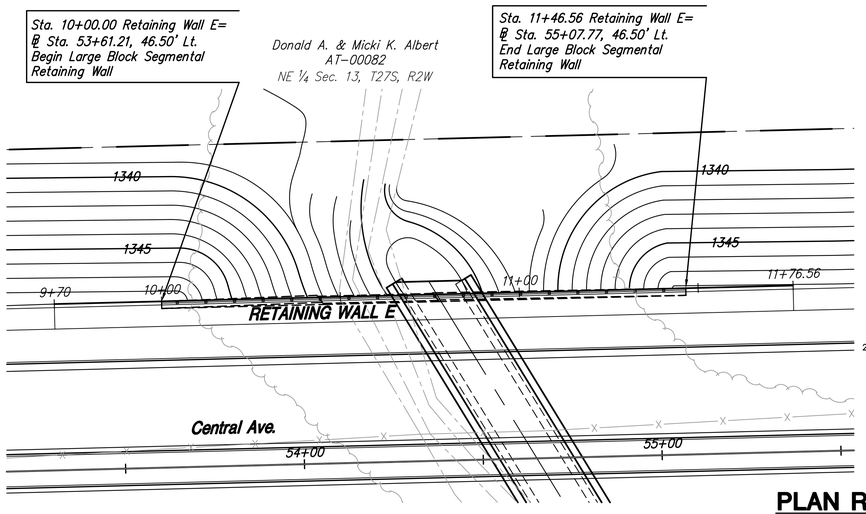

NOTE:
Detailed Wall System Design implementation shall address differential settlement at drainage structures.

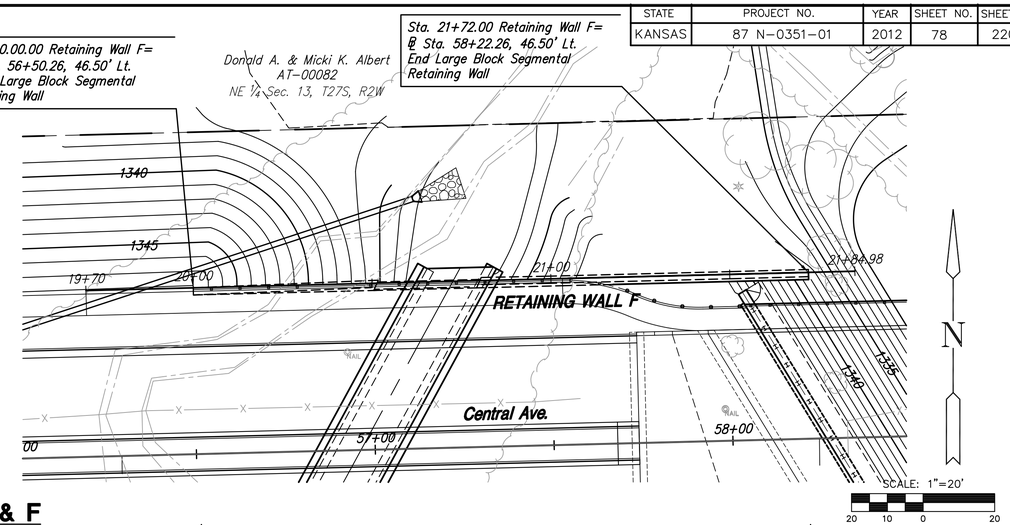

PLAN RETAINING WALL E & F

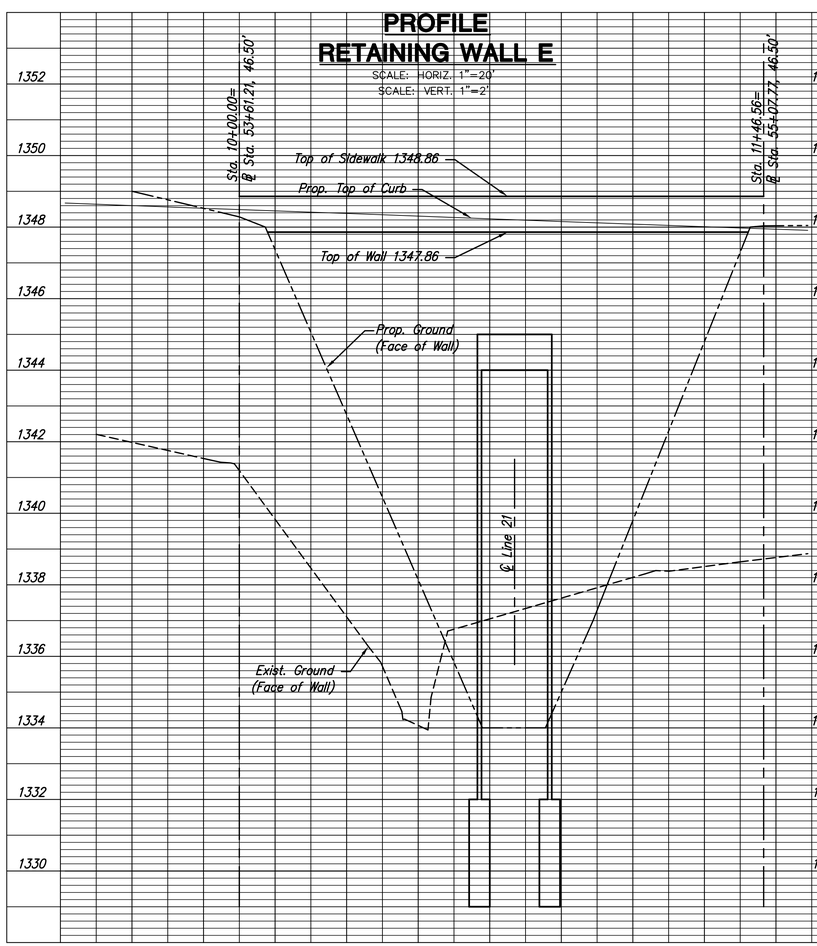

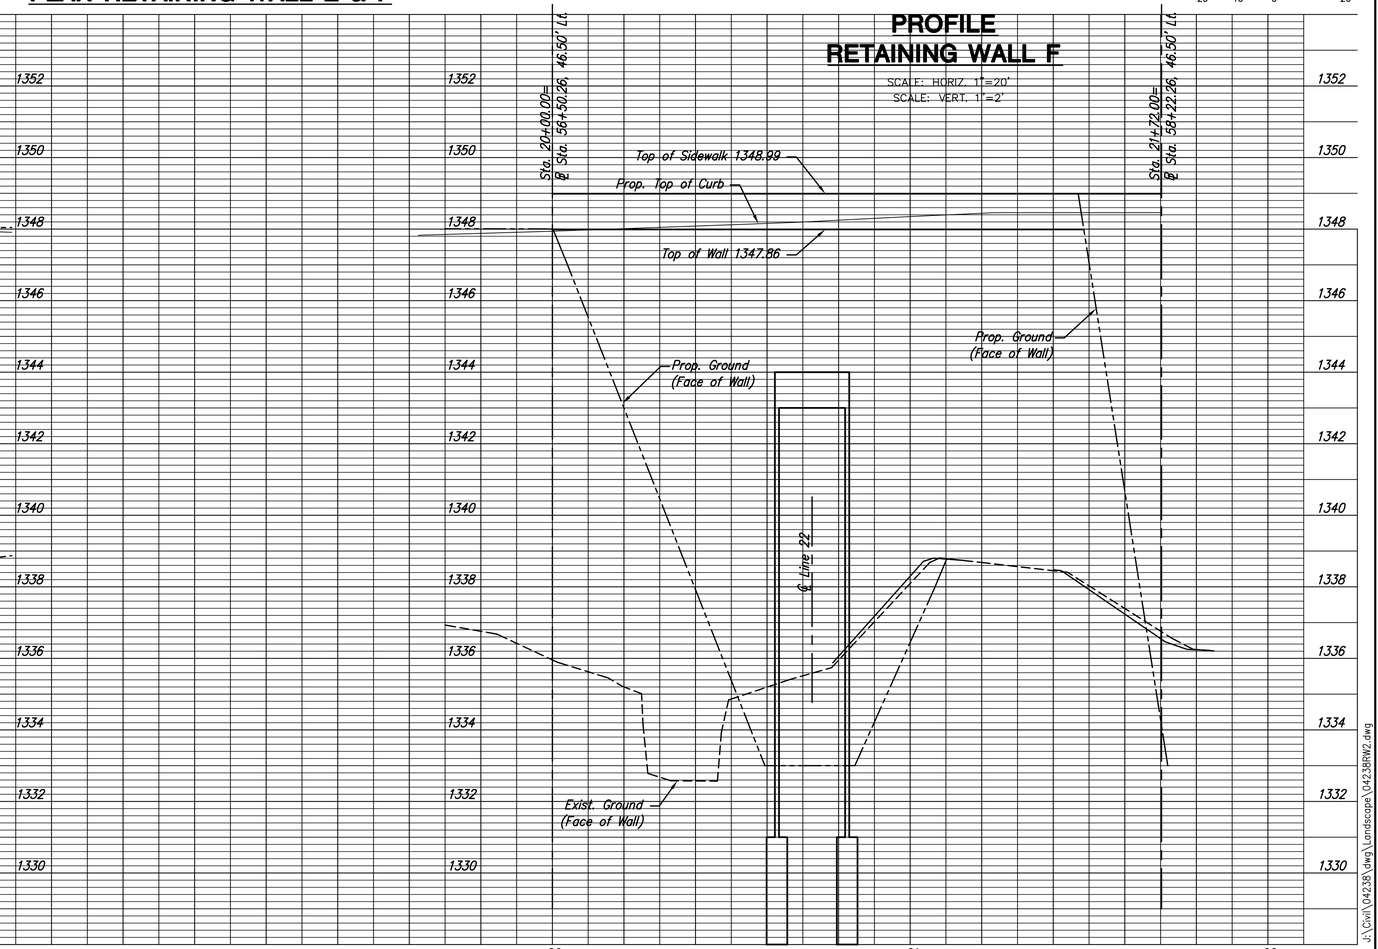

MKEC ENGINEERING CONSULTANTS, INC.
411 N. WEBB ROAD
WICHITA, KS. 67206
316 - 684 - 9600

CENTRAL AVENUE IMPROVEMENTS FROM 135TH ST. W. TO 119TH ST. W.

RETAINING WALL E & F PLAN AND PROFILE
SHEET TITLE

472–84017
PROJECT NUMBER

JRA
DESIGN BY

WNJ
DRAWN BY

JRA
CHECKED BY

ISSUED
November 9, 2012

REVISED

SHEET NO.
78 of 220

J:\Civil\04238\Dwg\Landscape\04238RW2.dwg

PLOTTED: Wednesday, November 14, 2012 @ 02:39PM