ROSEMONT CIR.

HAWTHORNE ADDITION
ROSEMONT CIR.
CROSS SECTIONS

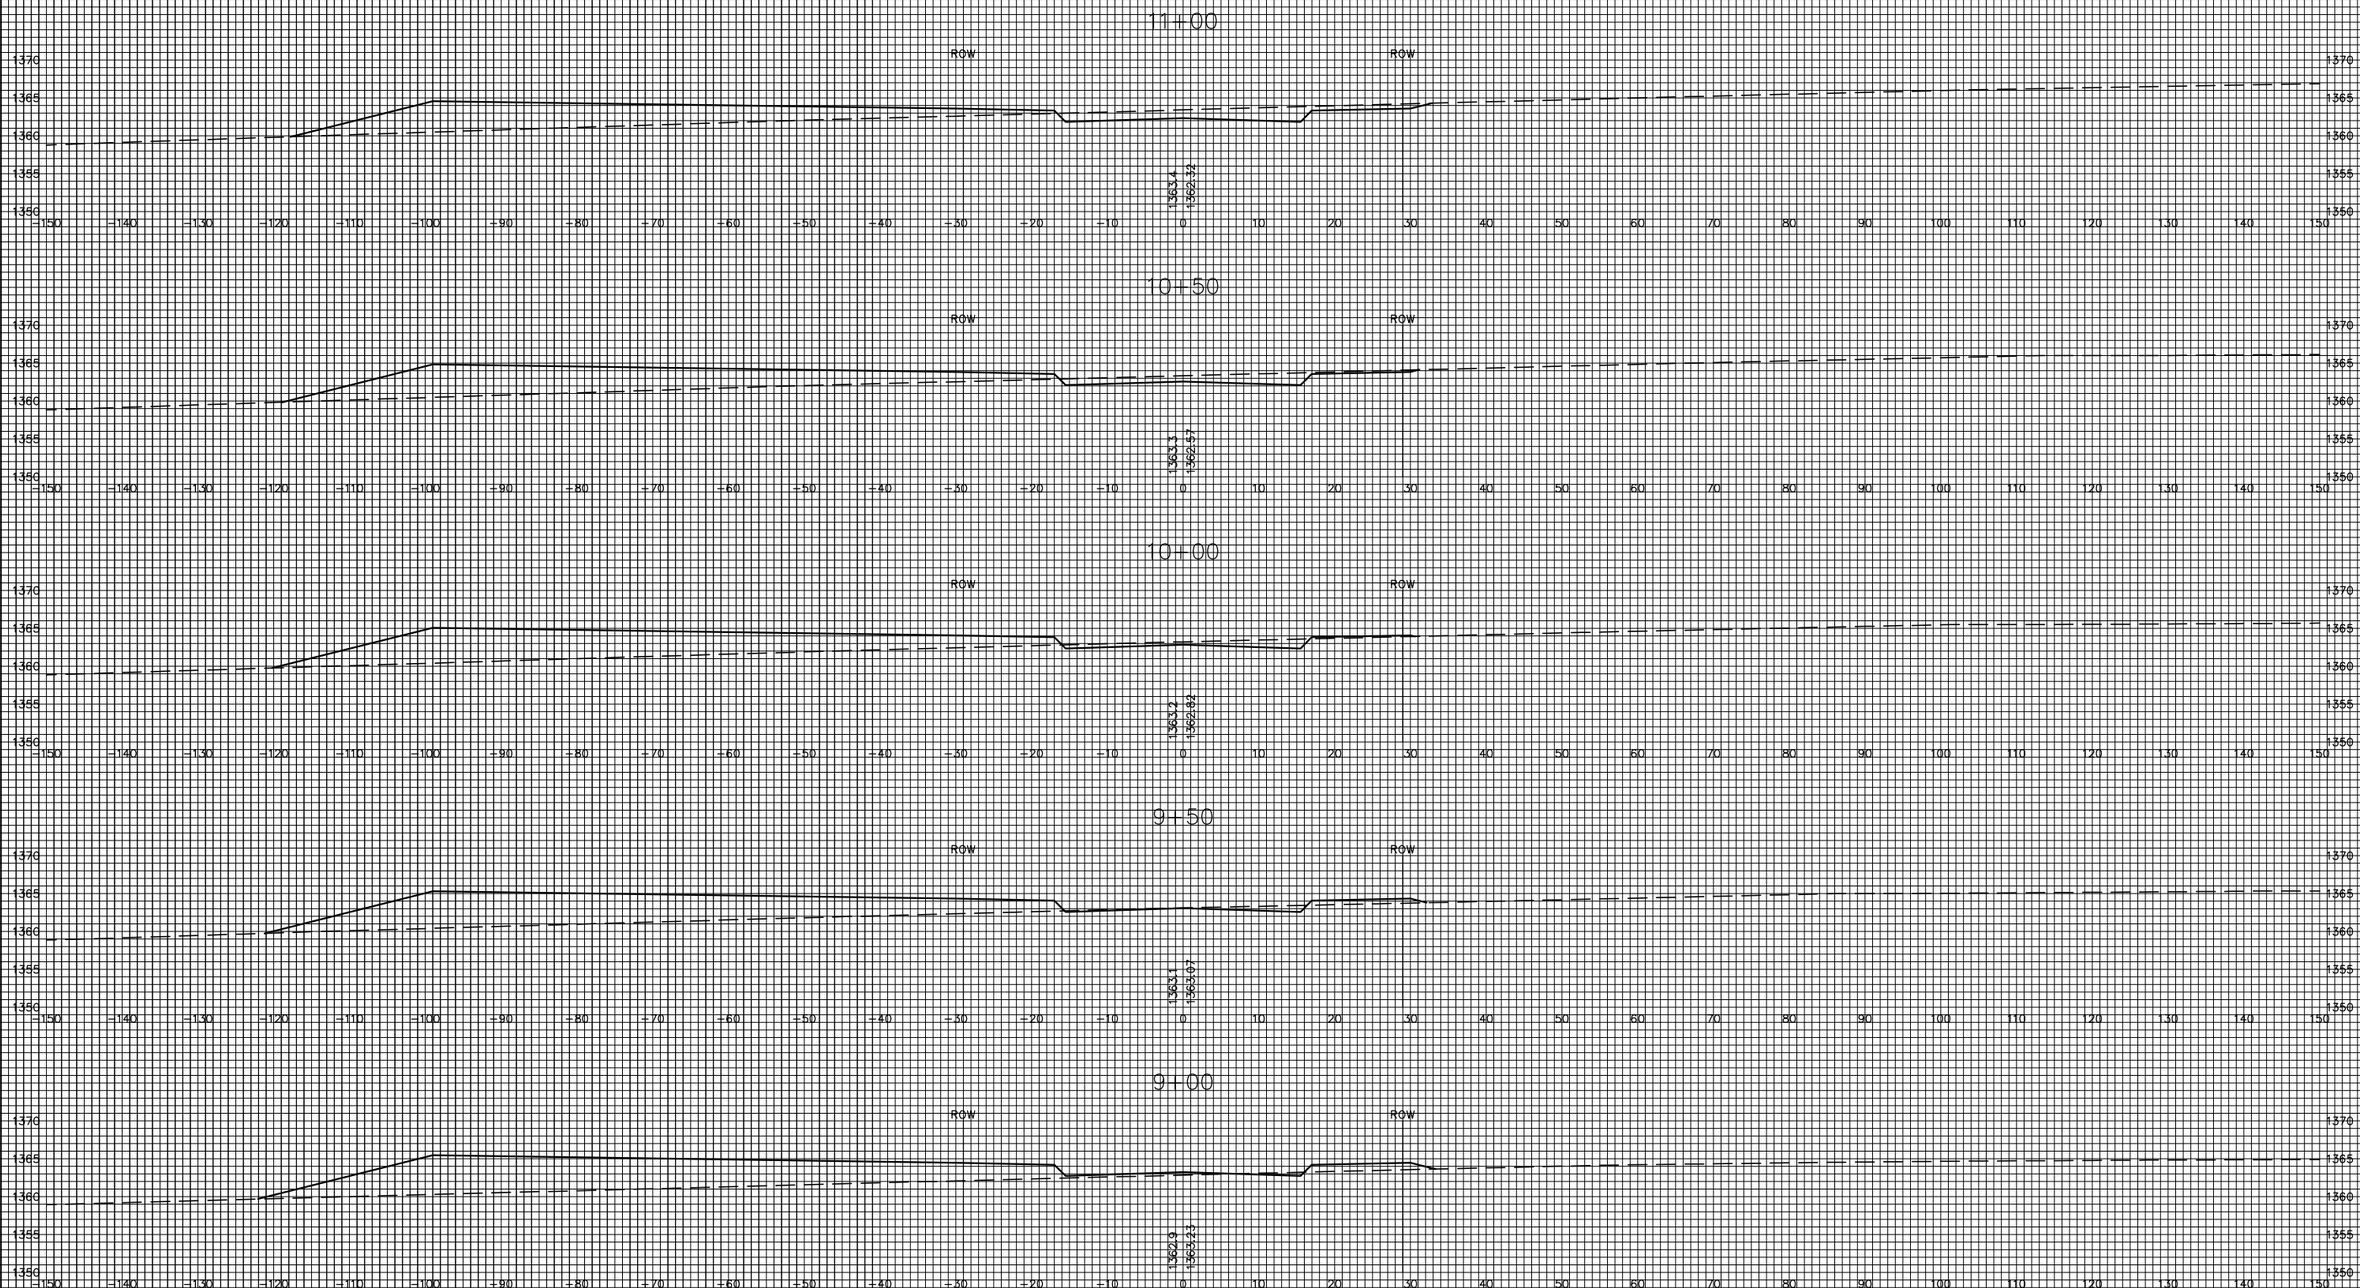

H:\Civil\02167\Dwg\Grad\Xsec