BRIGHTON COURTS ADDITION
STORMWATER SEWER #593
PROJECT #468-83674

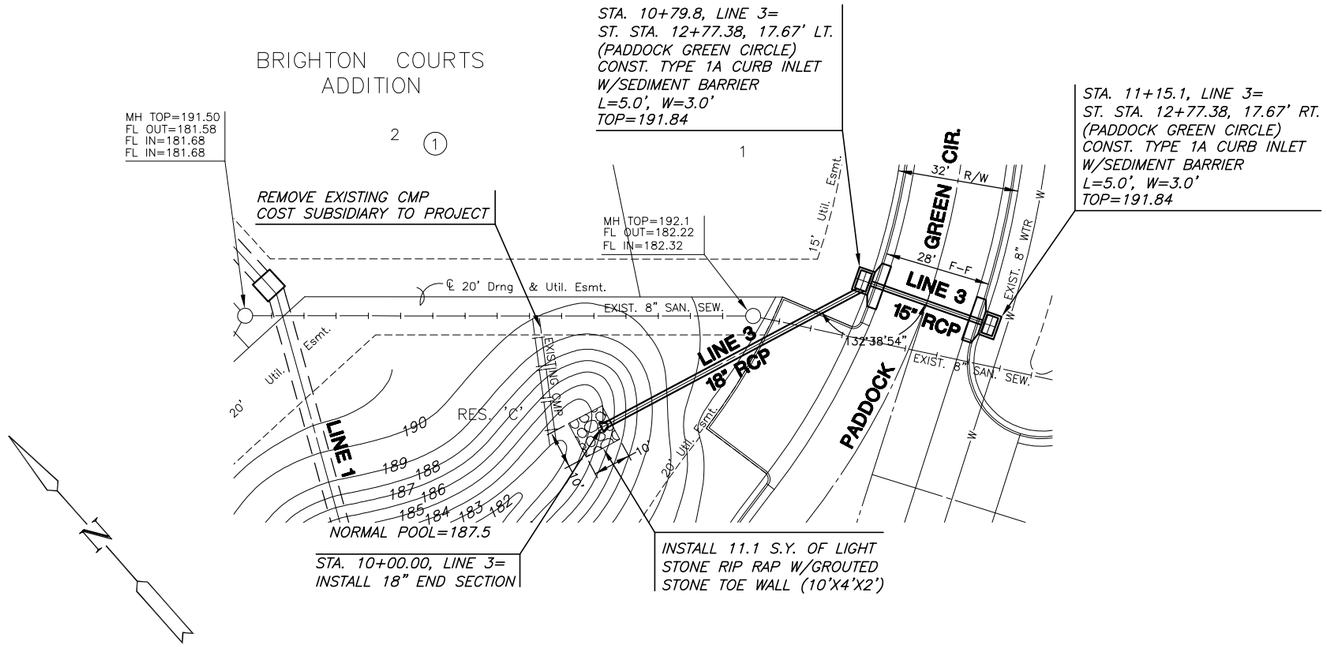

PLAN LINE 3

SCALE: 1"=20'

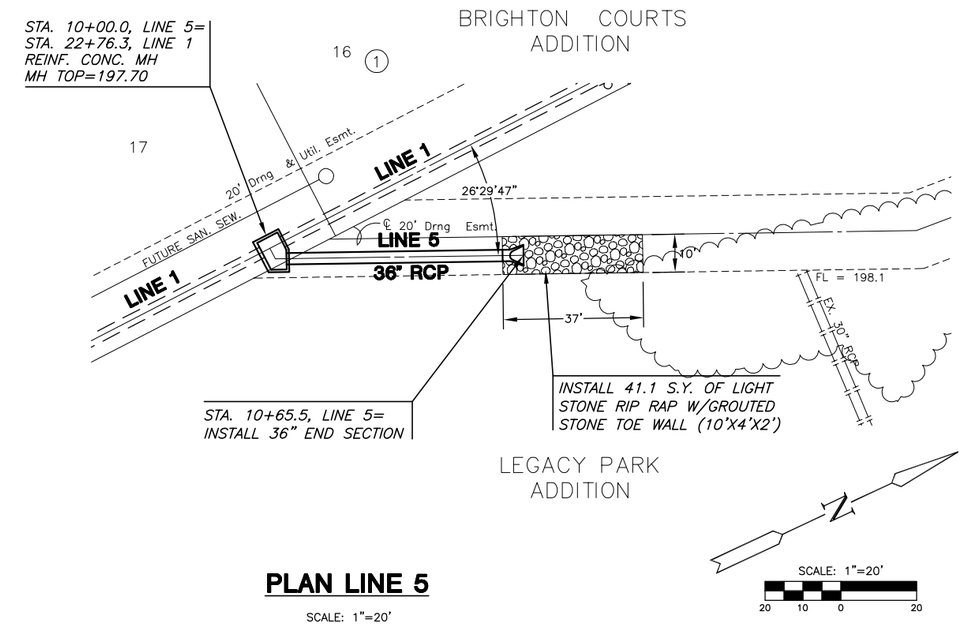

PLAN LINE 5

SCALE: 1"=20'

PROFILE LINE 3

SCALE: HORIZ. 1"=20'
SCALE: VERT. 1"=5'

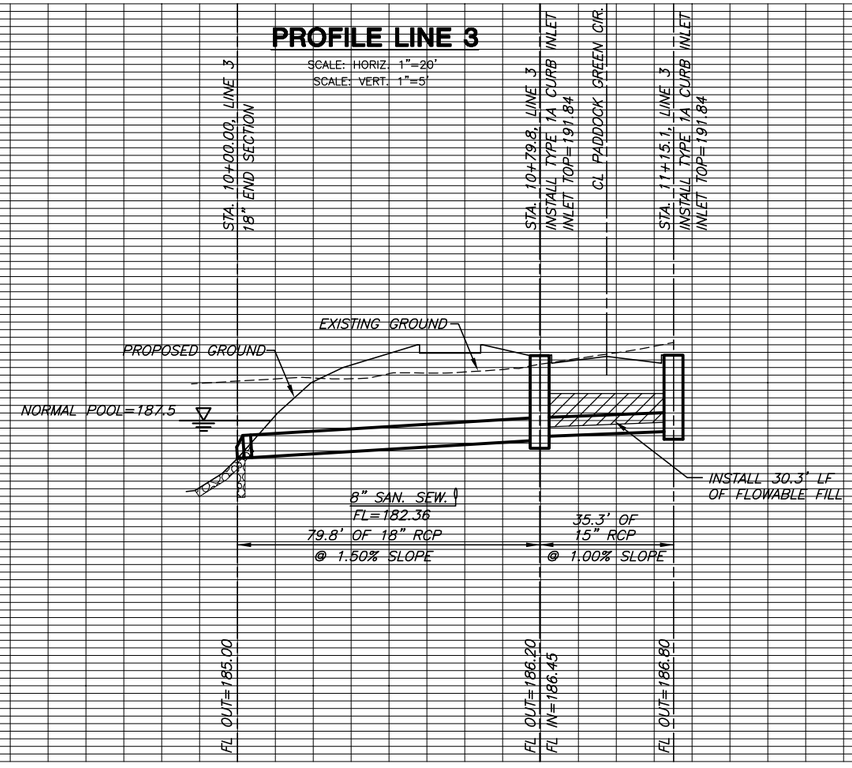

PROFILE LINE 5

SCALE: HORIZ. 1"=20'
SCALE: VERT. 1"=5'

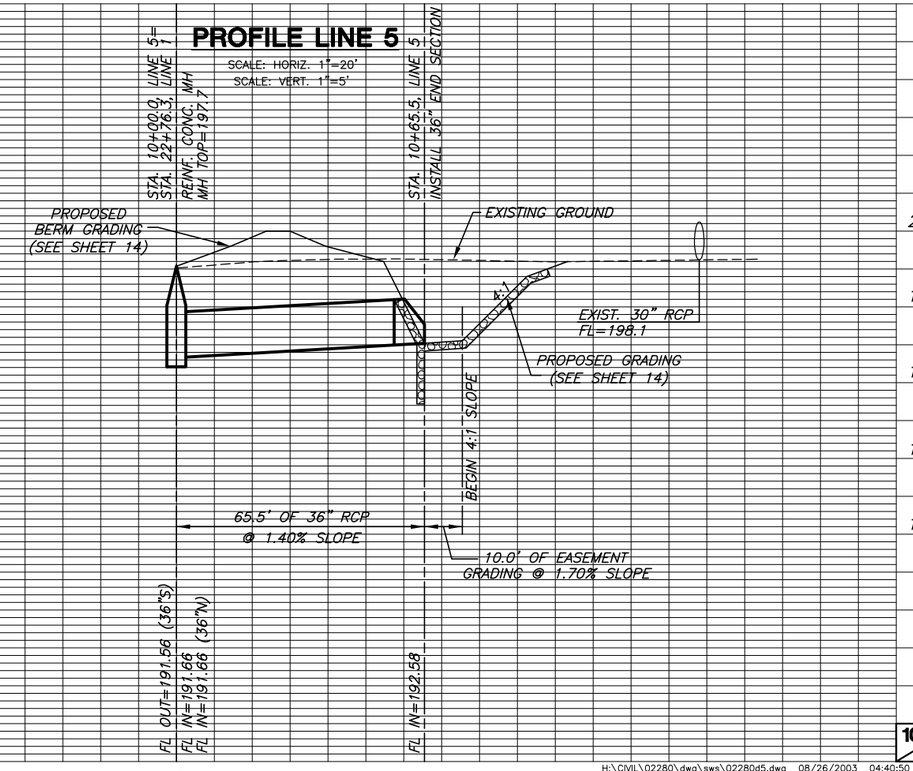

H:\CIVIL\02280\dwg\sws\02280d5.dwg 08/26/2003 04:40:50 PM CST