| FHWA REGION NO. | STATE | PROJECT NO. | FISCAL YEAR | SHEET NO. | TOTAL SHEETS |
|---|---|---|---|---|---|
| 7 | KANSAS | 87-N-0225-01 | 2002 | 46 | 47 |

## 0+384.10




## 0+380




## 0+370

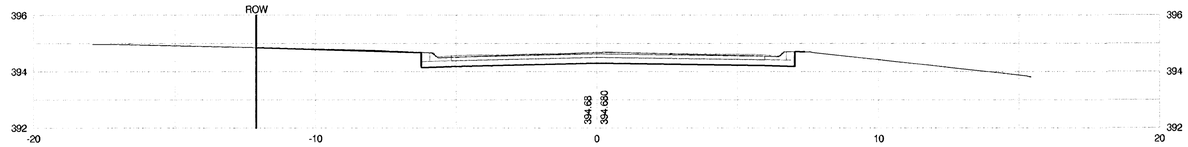


## 0+360

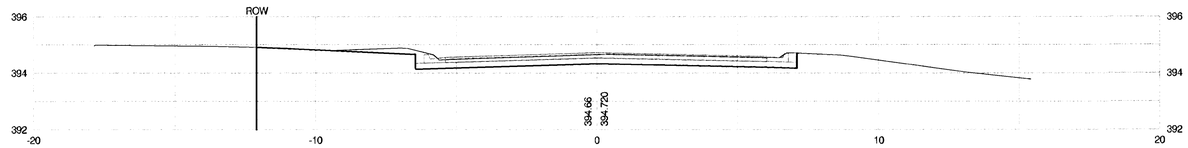


## 0+350

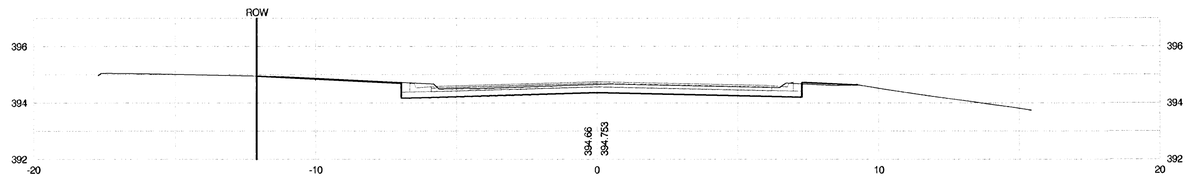


## 0+340

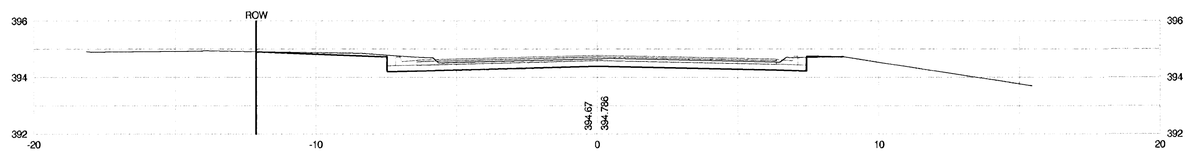


KDOT METRIC

| PROJECT NUMBER | SHEET NAME | ENGINEERING DIRECTORY |
|---|---|---|
| 472-83799 | Xsec08 | F:\\LinMcln\Earth |
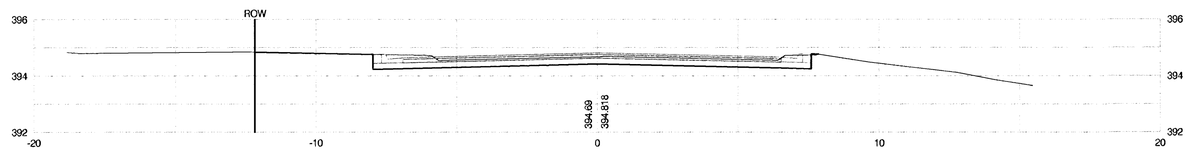
| DESIGN | DRAWN | APPROVED | DATE | SCALE | BAUGHMAN NO |
|---|---|---|---|---|---|
| JFB | KWR | JFB | July 2003 | 1:100 SI | 01-03-E944 |

CAPITAL IMPROVEMENT PROJECT
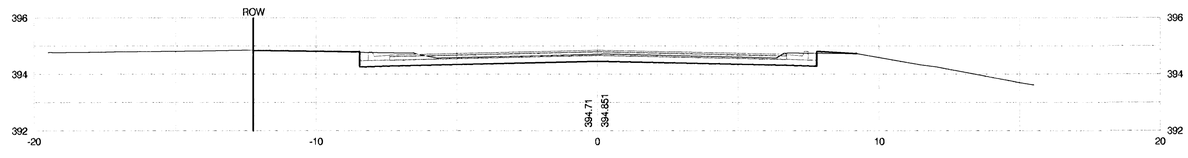
# CROSS SECTIONS

LINCOLN AND MCLEAN INTERSECTION IMPROVEMENTS

BAUGHMAN COMPANY, P.A.
ENGINEERING, SURVEYING, & PLANNING
316-262-7271 • 315 ELLIS • WICHITA, KANSAS 67211