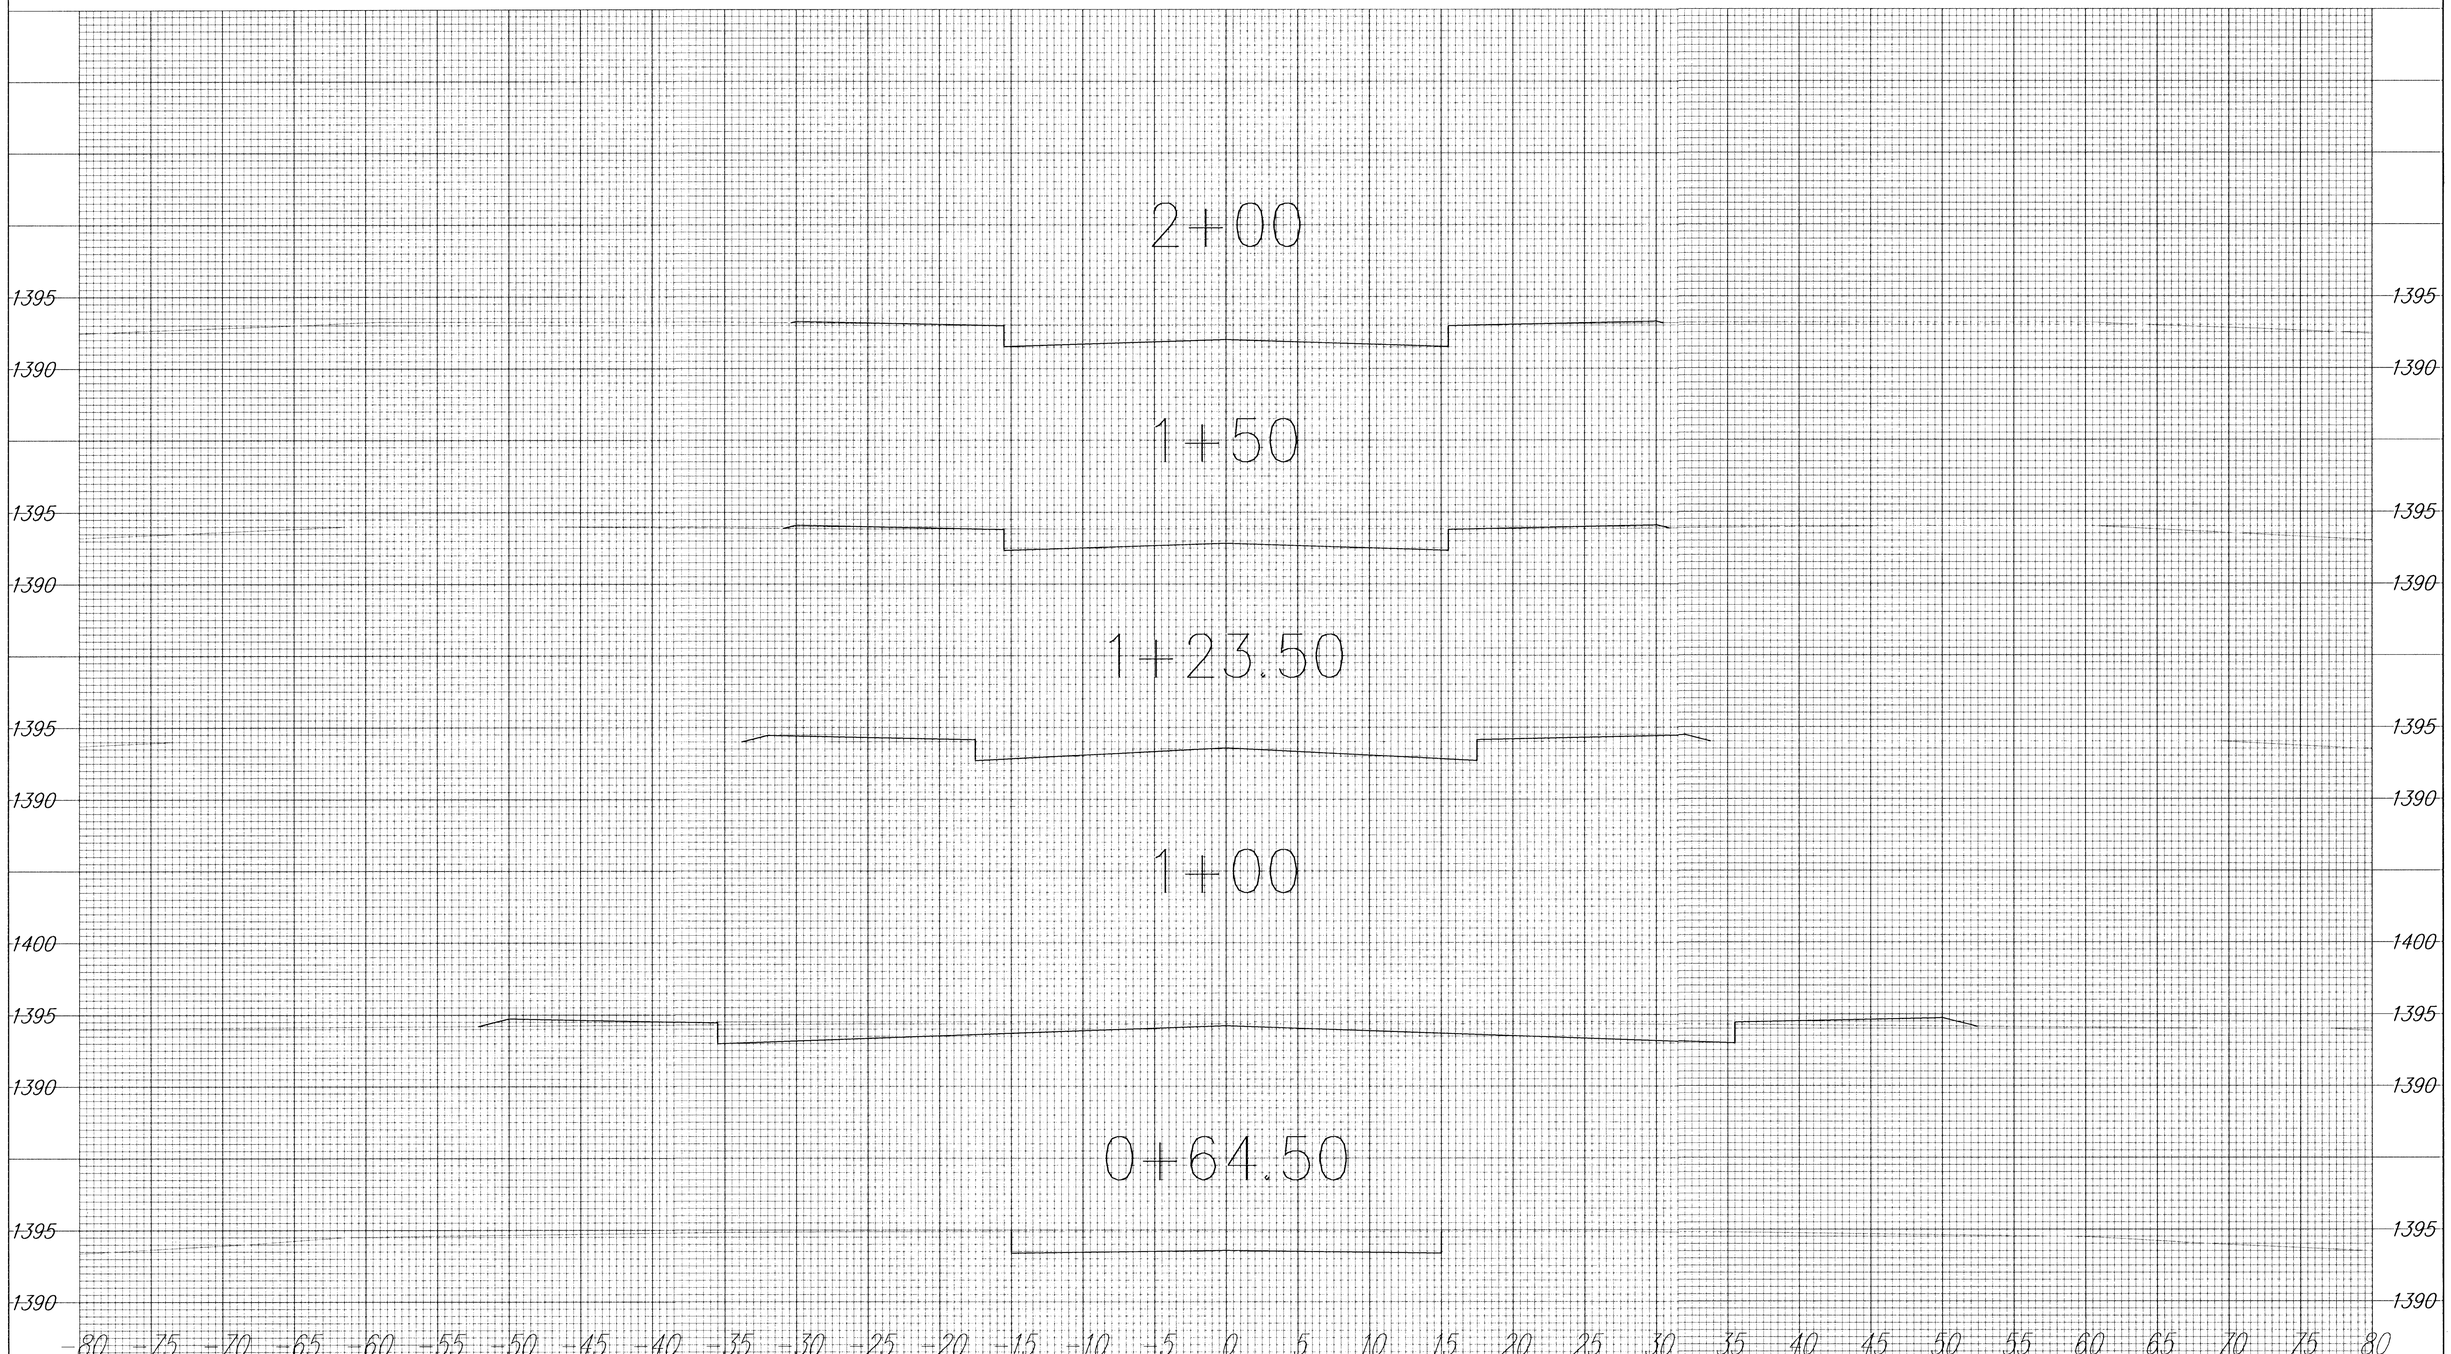

Sawmill Creek Addition Phase 2

Spyglass Court

0+64.50 – 2+00

36/40