PROJECT NO.	SHEET NO.	TOTAL SHEETS
472-83256	13	54

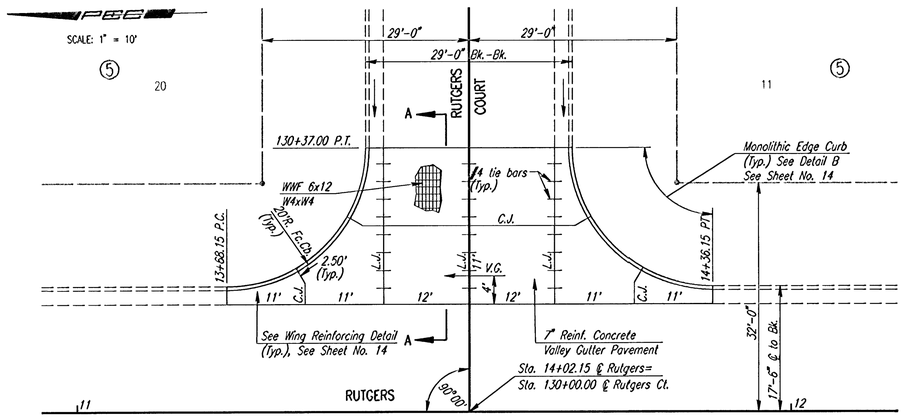

PLAN

REINFORCED VALLEY GUTTER

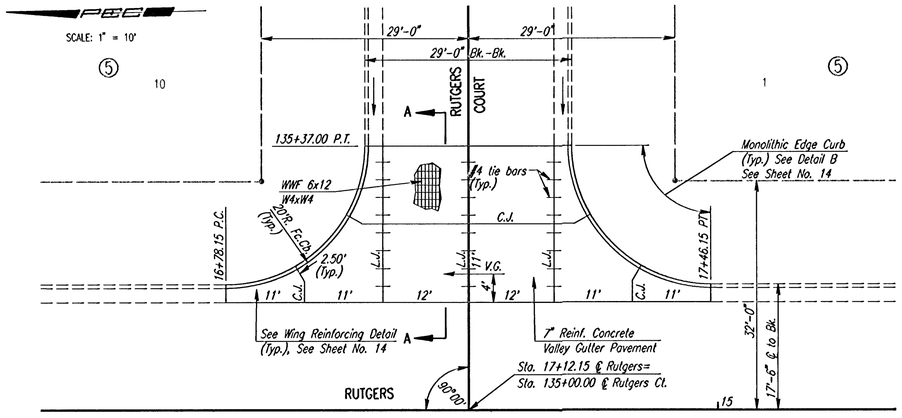

PLAN

REINFORCED VALLEY GUTTER

6"x12" W4xW4 WIRE FABRIC REINFORCING SHALL BE PLACED SUCH THAT THE WIRES WITH THE 6" SPACING WILL RUN PARALLEL WITH THE LONGITUDINAL JOINT.

See Sheet No. 14 for Section A-A

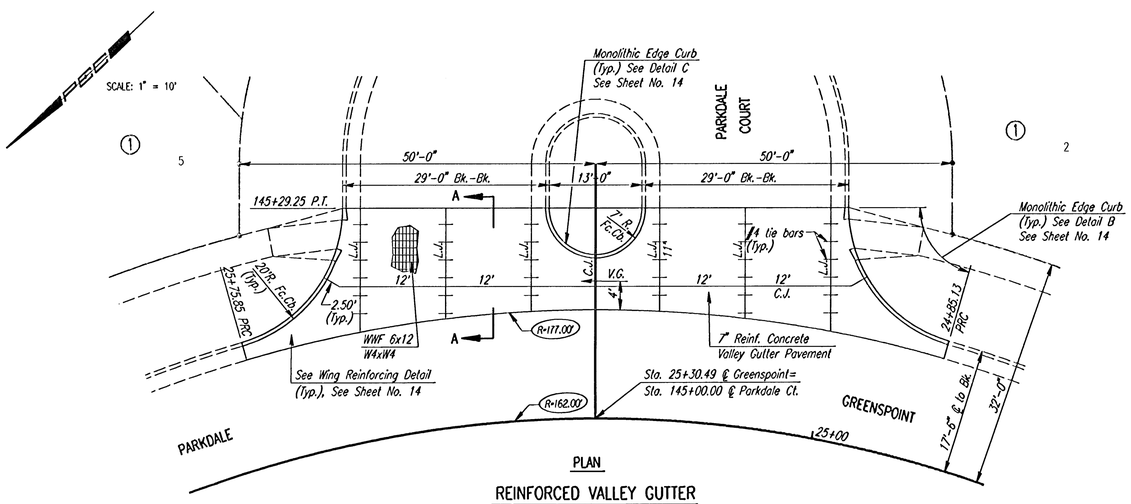

PLAN

REINFORCED VALLEY GUTTER

EVERGREEN-PHASE 4
CITY OF WICHITA, KANSAS

VALLEY GUTTER DETAILS

Professional Engineering Consultants, P.A.
303 S. TOPEKA • WICHITA, KANSAS 67202
316-262-2691 • FAX 316-262-3003

Designed by	BER	Checked by	
Drawn by	BJS	Date AUG. 2002	Job No. 02397

I:\2002\02397\valgutpt.dgn
Date Plotted: Oct. 31, 2002
Deliver To: Bill Sexson