


FHWA REGION NO.	STATE	PROJECT NUMBER	FISCAL YEAR	SHEET NUMBER	TOTAL SHEETS
7	KANSAS	87N-0080-01	1997	35	162

REFERENCES NOTED	BY	DATE
REFERENCES CHECKED		

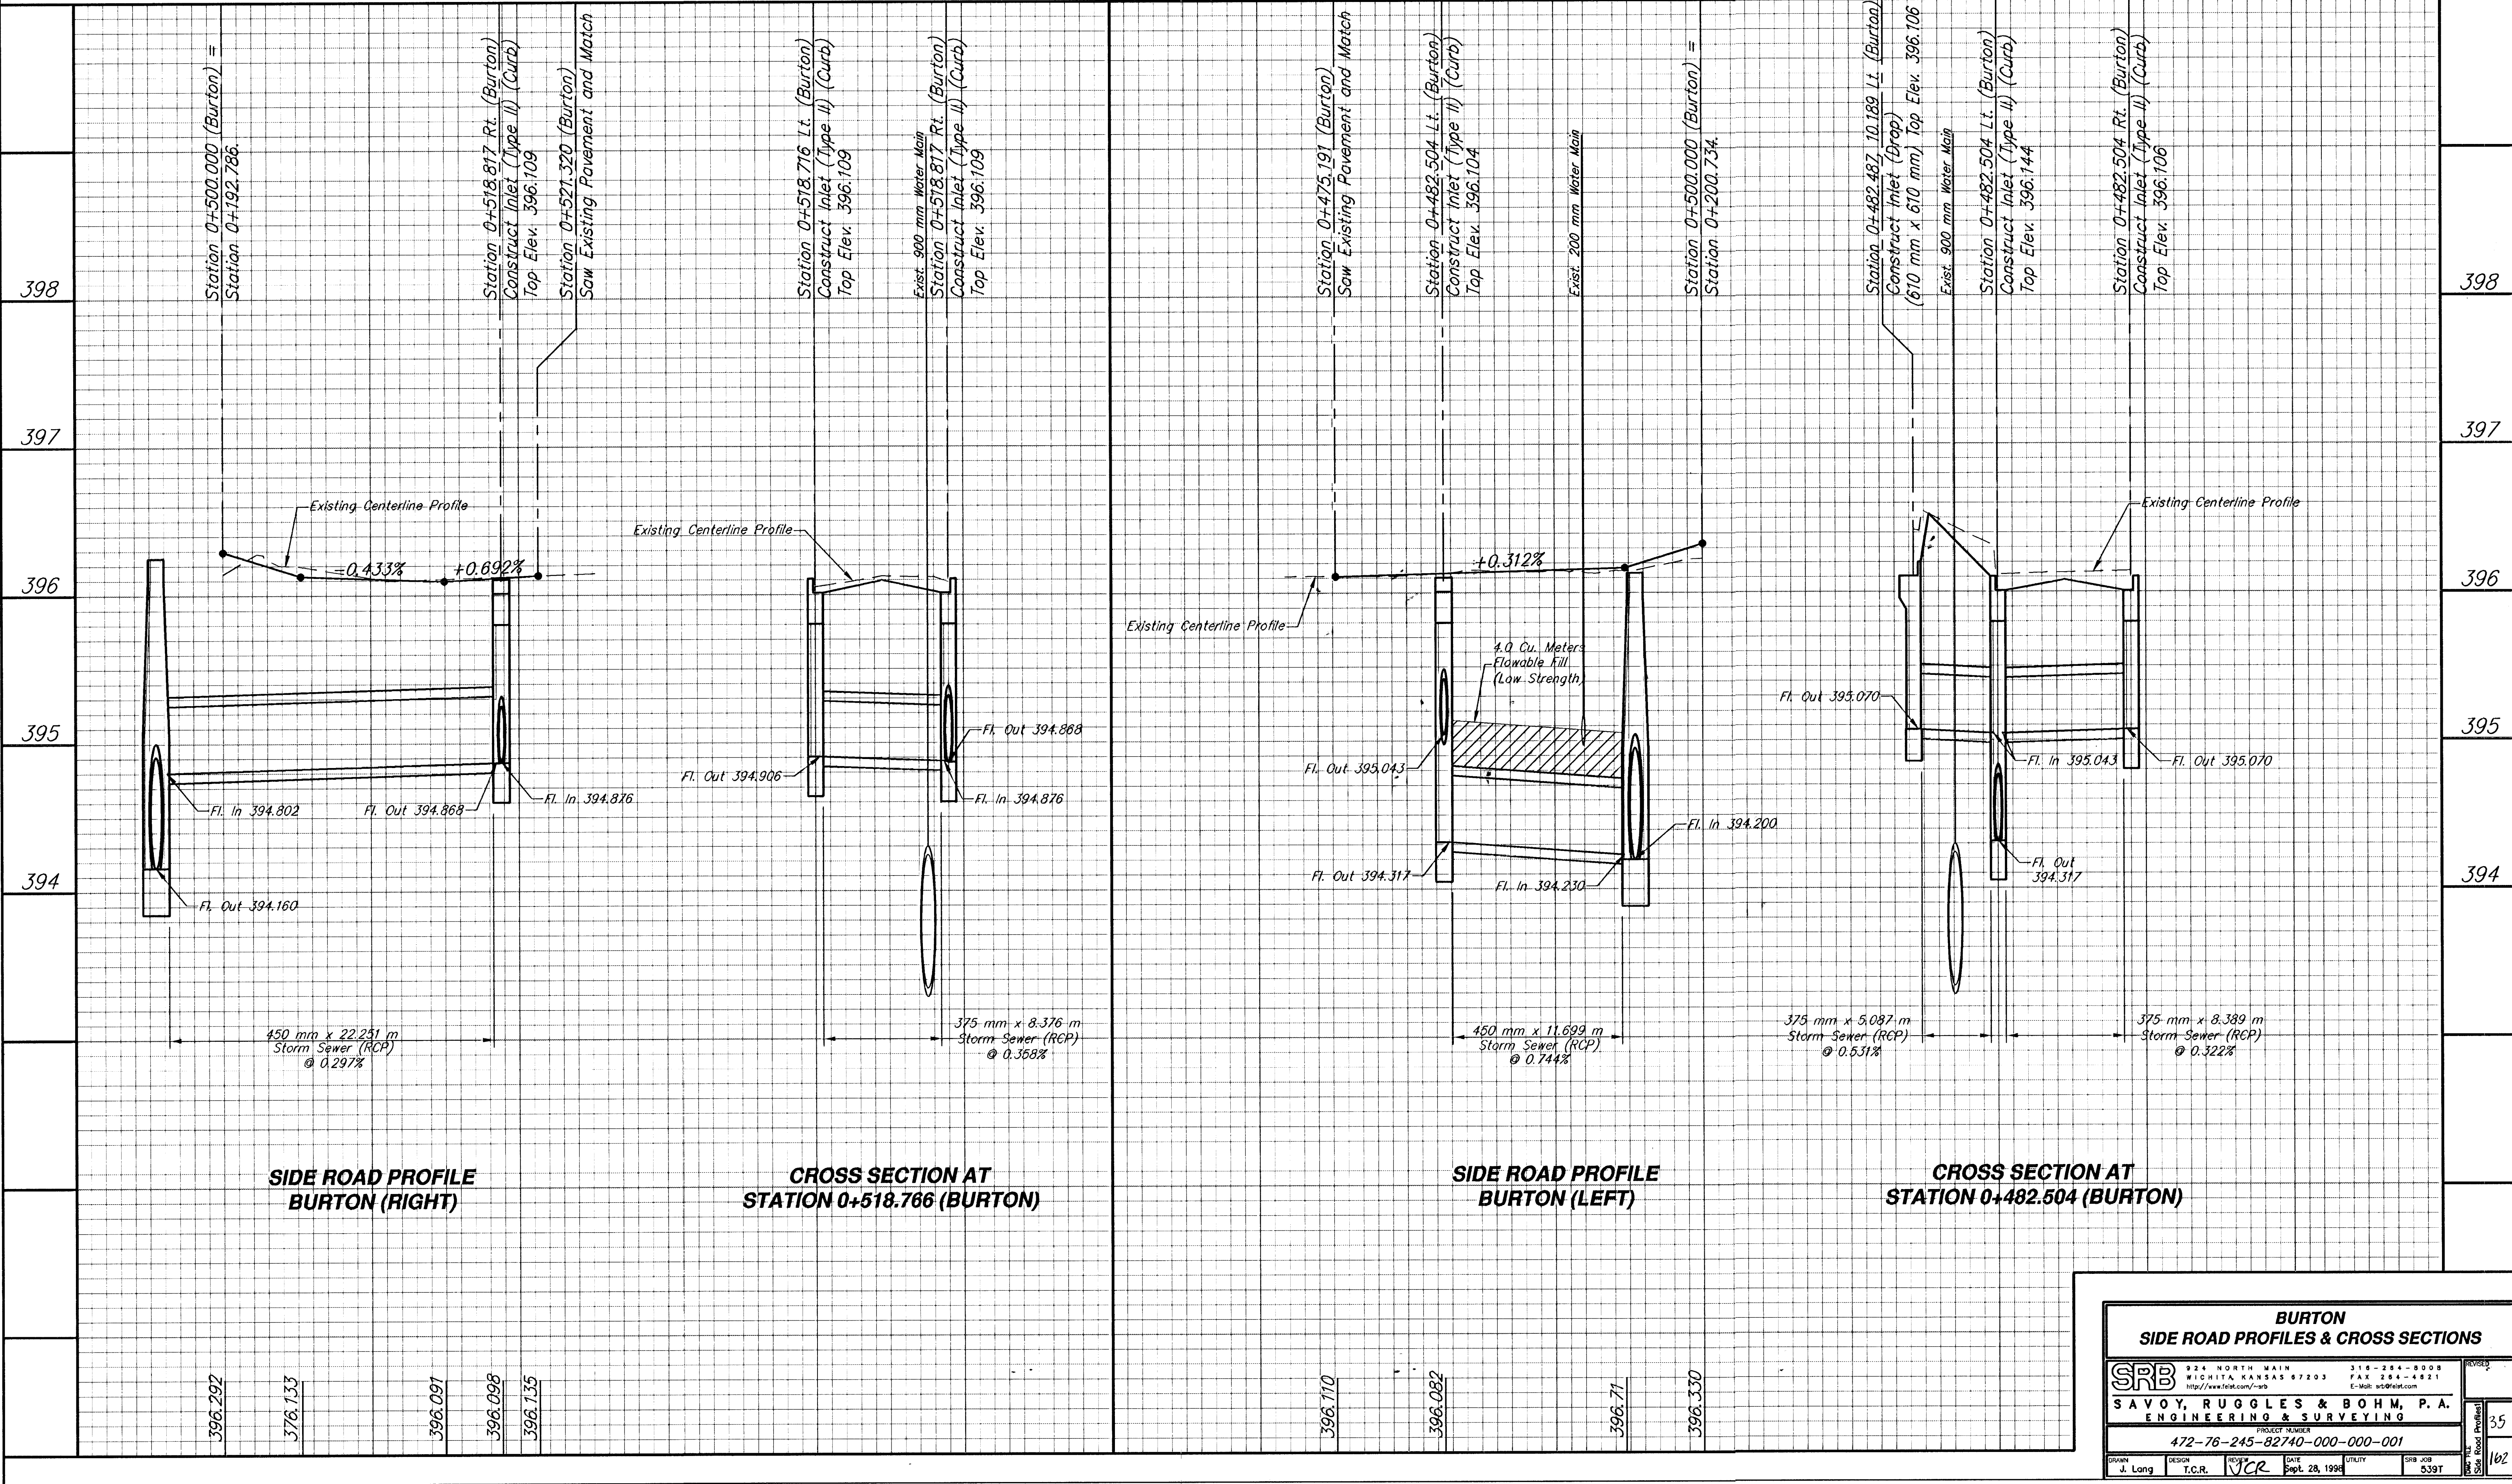

BURTON SIDE ROAD PROFILES & CROSS SECTIONS					
SRB	924 NORTH MAIN WICHITA, KANSAS 67203 http://www.fest.com/~srp	316-264-8008 FAX 316-264-4821 E-Mail: srp@fest.com	PROJECT NUMBER 472-76-245-82740-000-000-001	DATE 28, 1998	UTILITY SRB JOB 539T
	SAVOY, RUGGLES & BOHM, P. A. ENGINEERING & SURVEYING				
DRAWN J. Long					DESIGN T.C.R.
REVIEW VCR					DATE 28, 1998
SHEET 35					TOTAL 162