FHWA REG NO.	STATE	PROJECT NO.	YEAR	SHEET NO	TOTAL SHEETS
7	KANSAS	STP-N012(901)	1999	26	131

SE COR. SEC. 32, T27S, R2E, 6TH PM
1. PAWNEE C/L STA. 5+000.00 = WEBB RD. C/L STA. 5+000.00
2. 25 mm PIPE IN THIMBLE 200 mm BELOW PVMT.
3. NAIL & WASHER IN NE SIDE PP, 15.591 m SW
4. NAIL & WASHER IN N. SIDE PP, 15.606 m SE
5. NAIL & WASHER IN S SIDE GUY POLE, 21.336 m NE
6. PK NAIL & WASHER IN E SIDE PP, 20.665 m NW

ADJUST VALVE BOX, FIRE HYDRANT & WTR. METER

STATION	OFFSET (m)	DESCRIPTION	EXIST. ELEV.	PROP. ELEV.	REMARKS
4+962.6	15.2 RT.	WV	62.65	62.38	
4+974.4	7.9 RT.	FH	62.42	62.17	RELOCATE
4+974.7	14.7 RT.	WV	62.71	62.15	
4+979.6	14.2 LT.	WV	62.63	X	
4+979.7	16.0 LT.	WV	62.83	X	
4+980.8	15.6 LT.	WV	62.85	X	

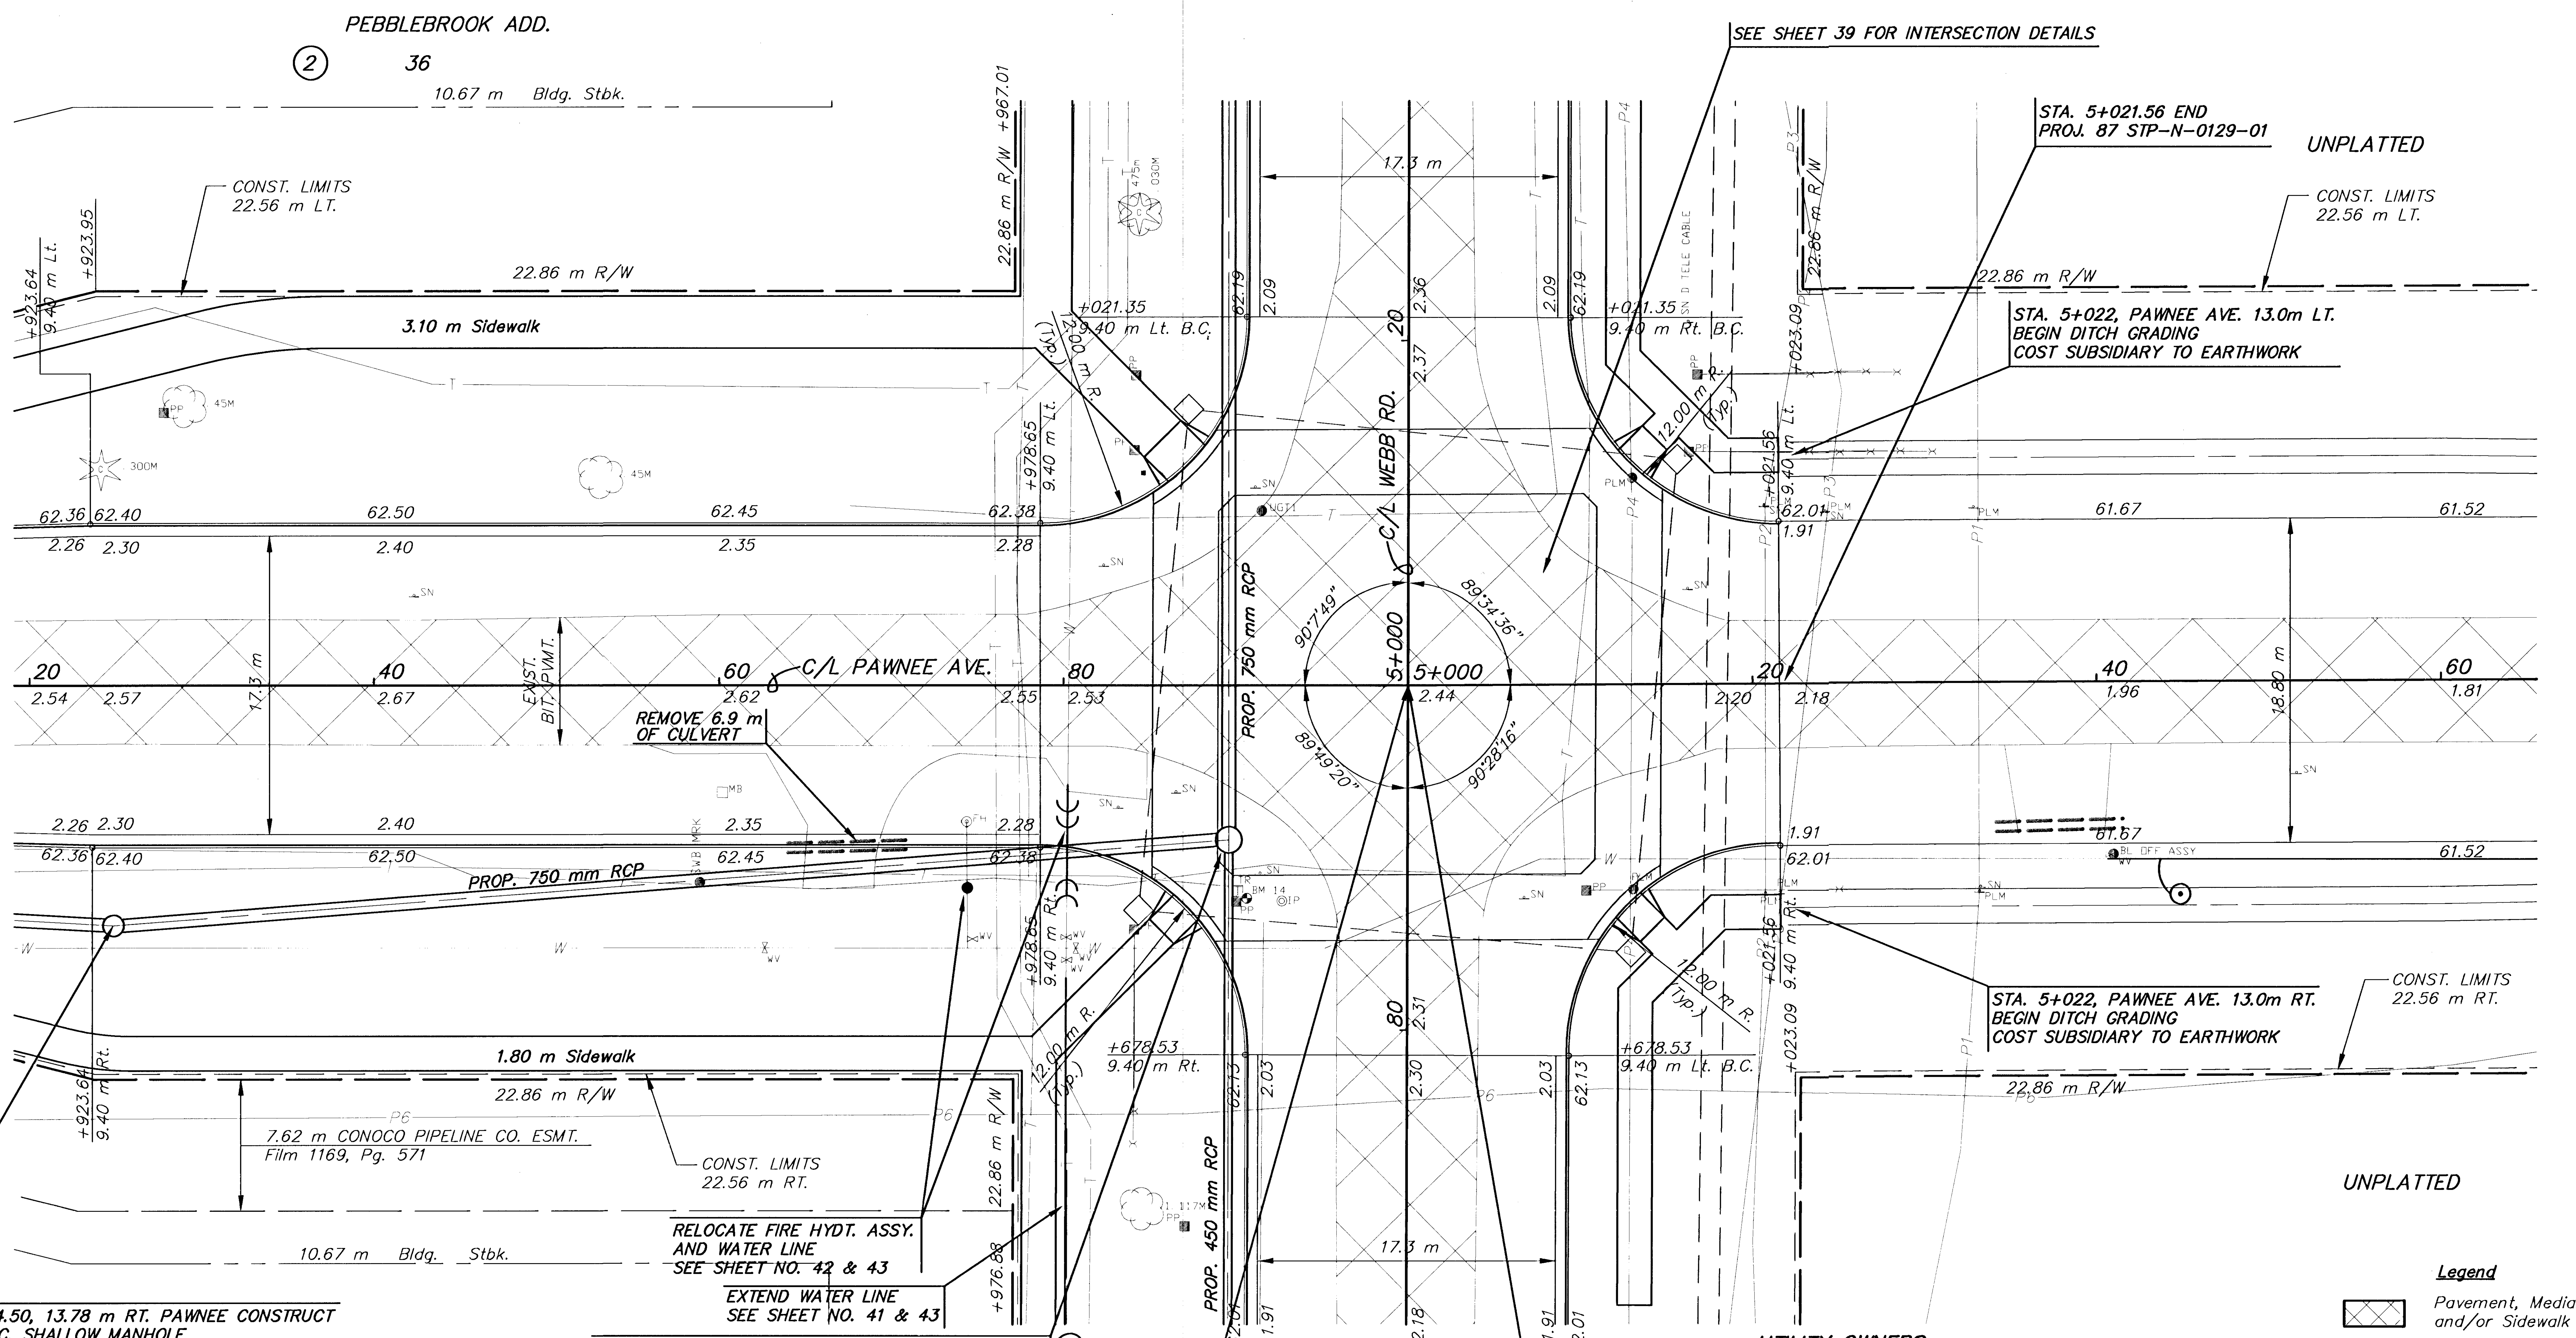

SEE SHEET 39 FOR INTERSECTION DETAILS
PEBBLEBROOK ADD.
② 36
10.67 m Bldg. Stbk.
CONST. LIMITS 22.56 m LT.
22.86 m R/W
3.10 m Sidewalk
+923.64 9.40 m Lt.
+923.95
22.86 m R/W +967.01
+021.35 9.40 m Lt. B.C.
+021.35 9.40 m Rt. B.C.
12.00 m R (Typ.)
+978.65 9.40 m Lt.
17.3 m
C/L WEBB RD.
STA. 5+021.56 END PROJ. 87 STP-N-0129-01
UNPLATTED
CONST. LIMITS 22.56 m LT.
STA. 5+022, PAWNEE AVE. 13.0m LT. BEGIN DITCH GRADING COST SUBSIDIARY TO EARTHWORK
+021.56 9.40 m Lt.
+023.09
62.36 62.40 62.50 62.45 62.38
2.26 2.30 2.40 2.35 2.28
62.01 1.91 61.67 61.52
20 40 60 80 5+000 5+000 20 40 60
C/L PAWNEE AVE.
2.54 2.57 2.67 2.62 2.55 2.53 2.44 2.20 2.18 1.96 1.81
EXIST. BIT. PVMT.
17.3 m
18.80 m
90°7'49" 89°34'36" 89°49'20" 90°28'16"
PROP. 750 mm RCP
REMOVE 6.9 m OF CULVERT
2.26 2.30 2.40 2.35 2.28
62.36 62.40 62.50 62.45 62.38
1.91 62.01 61.67 61.52
PROP. 750 mm RCP
+978.65 9.40 m Rt.
12.00 m R. (Typ.)
12.00 m R. (Typ.)
+021.56 9.40 m Rt.
+023.09
STA. 5+022, PAWNEE AVE. 13.0m RT. BEGIN DITCH GRADING COST SUBSIDIARY TO EARTHWORK
CONST. LIMITS 22.56 m RT.
80 2.31 2.30
+678.53 9.40 m Rt.
+678.53 9.40 m Lt. B.C.
2.03 62.13 2.03 62.13
1.80 m Sidewalk
22.86 m R/W
+923.64 9.40 m Rt.
7.62 m CONOCO PIPELINE CO. ESMT. Film 1169, Pg. 571
CONST. LIMITS 22.56 m RT.
22.86 m R/W
+976.88
PROP. 450 mm RCP
17.3 m
62.01 1.91 2.18 1.91 62.01
22.86 m R/W
UNPLATTED
10.67 m Bldg. Stbk.
RELOCATE FIRE HYDT. ASSY. AND WATER LINE SEE SHEET NO. 42 & 43
EXTEND WATER LINE SEE SHEET NO. 41 & 43
(17A)
(17)

(17A) STA. 4+924.50, 13.78 m RT. PAWNEE CONSTRUCT
REINF. CONC. SHALLOW MANHOLE
MANHOLE TOP=62.31, DIA.=1.524 m
INSTALL 750 mm x 95.02 m STORM SWR. (RCP)(W)
SEE SHEET NO. 53 & 57

(17) STA. 4+989.59, PAWNEE AVE. CONSTRUCT
STANDARD SHALLOW MANHOLE 8.96 m RT.
MANHOLE TOP=62.24, DIA.=1.524 m
INSTALL 750 mm x 64.91 m STORM SWR. (RCP)(N)
SEE SHEET NO. 53 & 57

STA. 5+00.00 PAWNEE, INSTALL
SURVEY MONUMENT
SEE SHEET NO. 39

③ 25

TURTLE RUN ADD.

STA. 5+000.00 PAWNEE=
STA. 5+000.00 WEBB RD.
SE COR., SE 1/4
SEC. 32, T27S, R2E

BM #14 RR spike in NE. side of Power Pole
on SW cor. of Pawnee & Webb.
12.34 m Rt. of Pawnee C/L Sta. 4+990.64
9.32 m Lt. of Webb C/L Sta. 4+987.64
Elev.=63.357

Legend

▨ Pavement, Median, Driveway and/or Sidewalk Removal

UTILITY OWNERS

TV – Cox Communications (316)262–4270
P1 – 12" Williams Natural Gas 1–800–324–9696
P2 – 20" Williams Natural Gas 1–800–324–9696
P3 – 4" Raytheon Aircraft (316)676–6867
P4 – 4" Raytheon Aircraft (316)676–6867
P5 – 18" Williams Natural Gas 1–800–324–9696
P6 – 6" Conoco Pipe Line Co. 1–800–231–2551
G – 6" Kansas Gas Service (316)832–3168
E – KGE (316)261–6944
SS – City of Wichita Water & Sewer Dept. (316)262–6000
SWS – City of Wichita Water & Sewer Dept. (316)262–6000
T – Southwestern Bell Telephone Co. 1–800–734–7590
W – 16" City of Wichita Water & Sewer Dept. (316)262–6000

NO.	DATE	REVISIONS	BY	APP'D
2				
1				

KANSAS DEPARTMENT OF TRANSPORTATION

PAWNEE AVE.
STA. 4+920 TO STA. 5+060

PROJ. NO. 87 STP–N–0129–01

MKEC ENGINEERING CONSULTANTS, INC.
WICHITA, KANSAS

DESIGNED BY:	JTC	CHECKED BY:	GJA
DRAWN BY:	GJR,MLW	DATE: JULY 1999	SHEET 26 OF 131

REFERENCES NOTED	BY	DATE
REFERENCES CHECKED		

G:\CIVIL\PAW-WEBB\9817\PAV\9817E15.DWG Thu Jul 27 08:45:45 2000