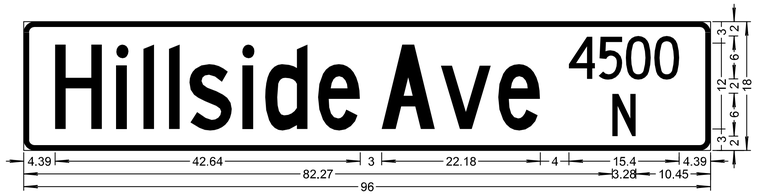

1.50" Radius, 0.75" Border, White on Green;
[Hillside] C 50% spacing; [Ave] C 50% spacing; [4500] C 50% spacing; [N] C 50% spacing;
Table of widths and spaces.

4.39	H 6.56	i 1.69	l 1.69	l 1.69	s 5.88	i 1.68	d 5.88	e 5.88	3.00	A 7.50	v 7.06	e 5.88	4.00	4 3.66	5 3.28	0 3.47	0 3.47	4.39

82.27	N 3.28	10.45

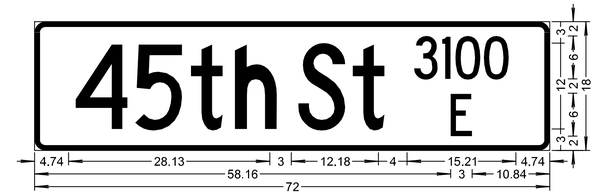

1.50" Radius, 0.75" Border, White on Green;
[45th] C 50% spacing; [St] C 50% spacing; [3100] C 50% spacing; [E] C 50% spacing;
Table of widths and spaces.

5.74	4 7.31	5 6.57	t 4.58	h 5.88	3.00	S 6.56	t 4.58	4.00	3 3.29	l 1.22	0 3.47	0 3.47	5.74

58.16	E 3.00	10.84

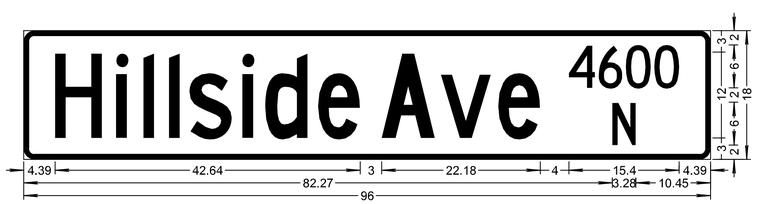

1.50" Radius, 0.75" Border, White on Green;
[Hillside] C 50% spacing; [Ave] C 50% spacing; [4600] C 50% spacing; [N] C 50% spacing;
Table of widths and spaces.

4.39	H 6.56	i 1.69	l 1.69	l 1.69	s 5.88	i 1.68	d 5.88	e 5.88	3.00	A 7.50	v 7.06	e 5.88	4.00	4 3.66	6 3.28	0 3.47	0 3.47	4.39

82.27	N 3.28	10.45

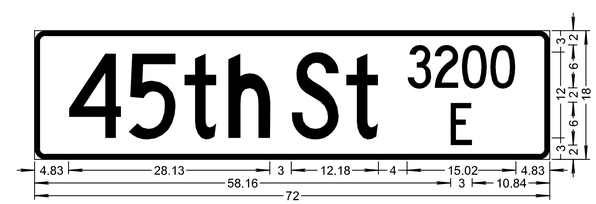

1.50" Radius, 0.75" Border, White on Green;
[45th] C 50% spacing; [St] C 50% spacing; [3200] C 50% spacing; [E] C 50% spacing;
Table of widths and spaces.

4.83	4 7.31	5 6.56	t 4.59	h 5.87	3.00	S 6.57	t 4.59	4.00	3 3.28	2 3.28	0 3.47	0 3.47	4.83

58.16	E 3.00	10.84

TranSystems
245 NORTH WACO
SUITE 222
WICHITA, KS 67202
PHONE: 316-303-3000
FAX: 316-303-0156

CONSULTANTS:

45TH & HILLSIDE
INTERSECTION IMPROVEMENT

CITY OF WICHITA

REVISIONS:

MARK	DATE	DESCRIPTION

PROJ NO: 87 N-0616-01
SCALE: NTS
DATE: 10/9/2017
DESIGNED BY: TAU
DRAWN BY: TAU
CHECKED BY: MDB

SHEET TITLE:

SIGN FACE DETAILS

SHEET NO.
106
SHEET 106 OF 166

tsummel
10/9/2017 - 1:25:48 PM - c:\transystems\pw_local\transyscorp-pw1\taunmel\d0258264\C-SGN-M01-502.DGN

IF THIS DRAWING IS LESS THAN 22" X 36" IT IS A REDUCED SIZE DRAWING