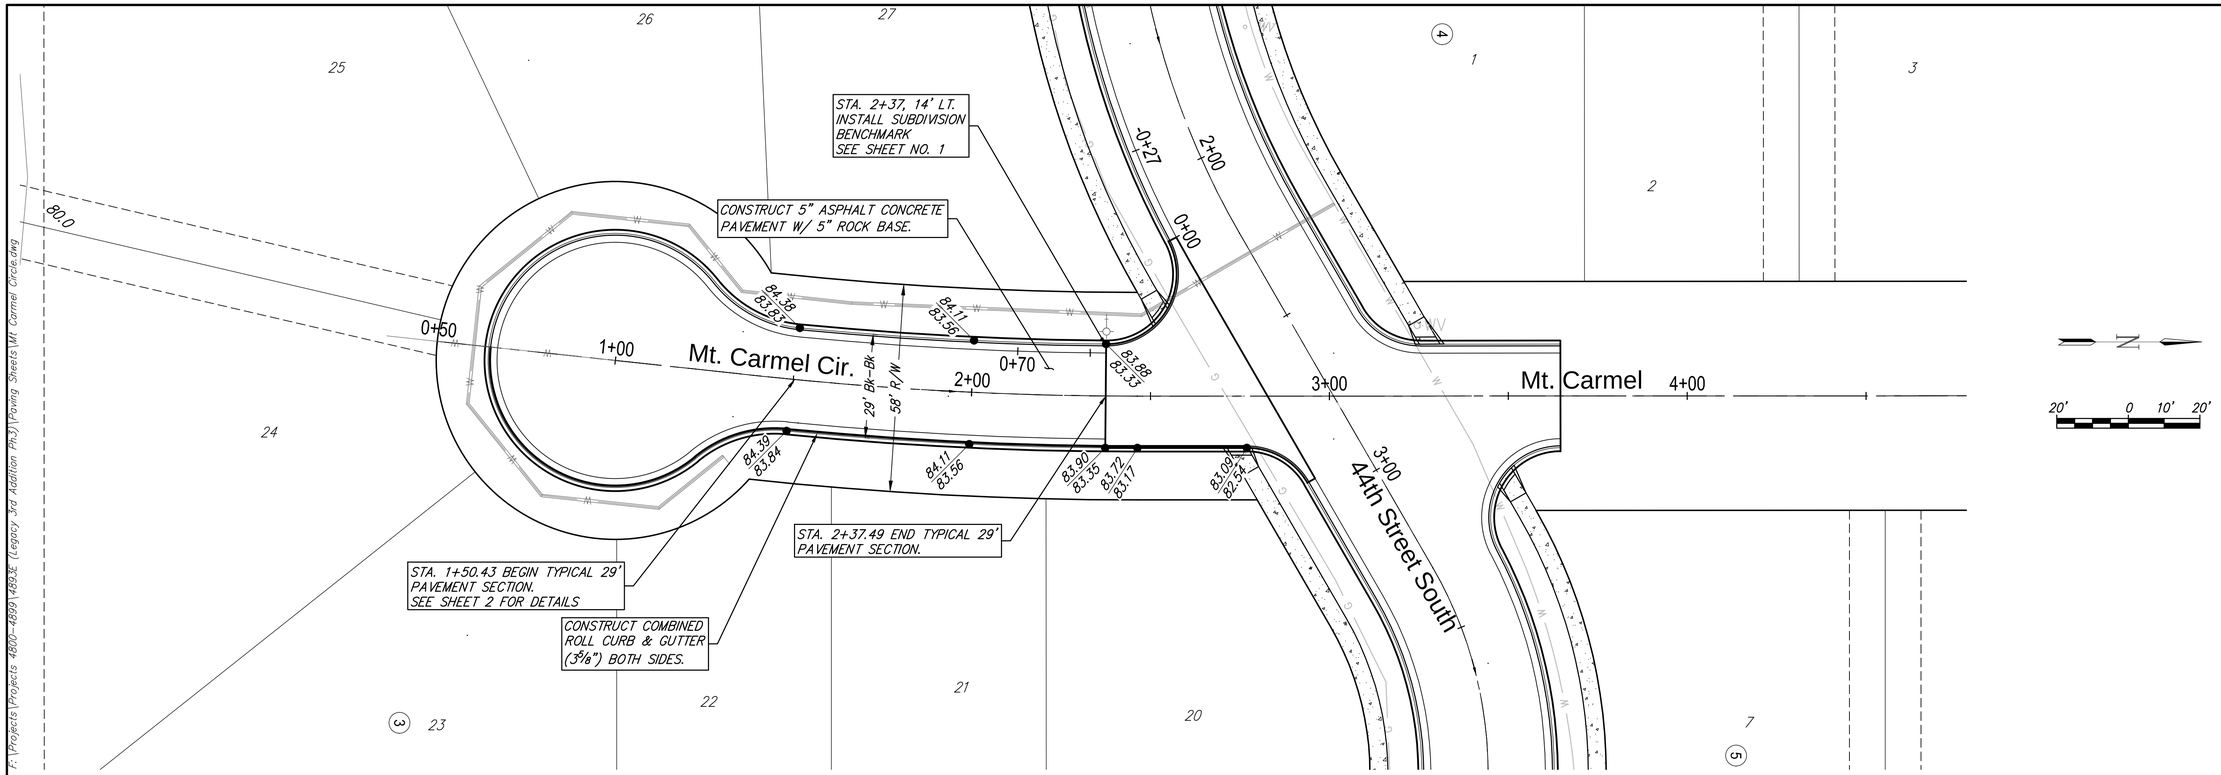

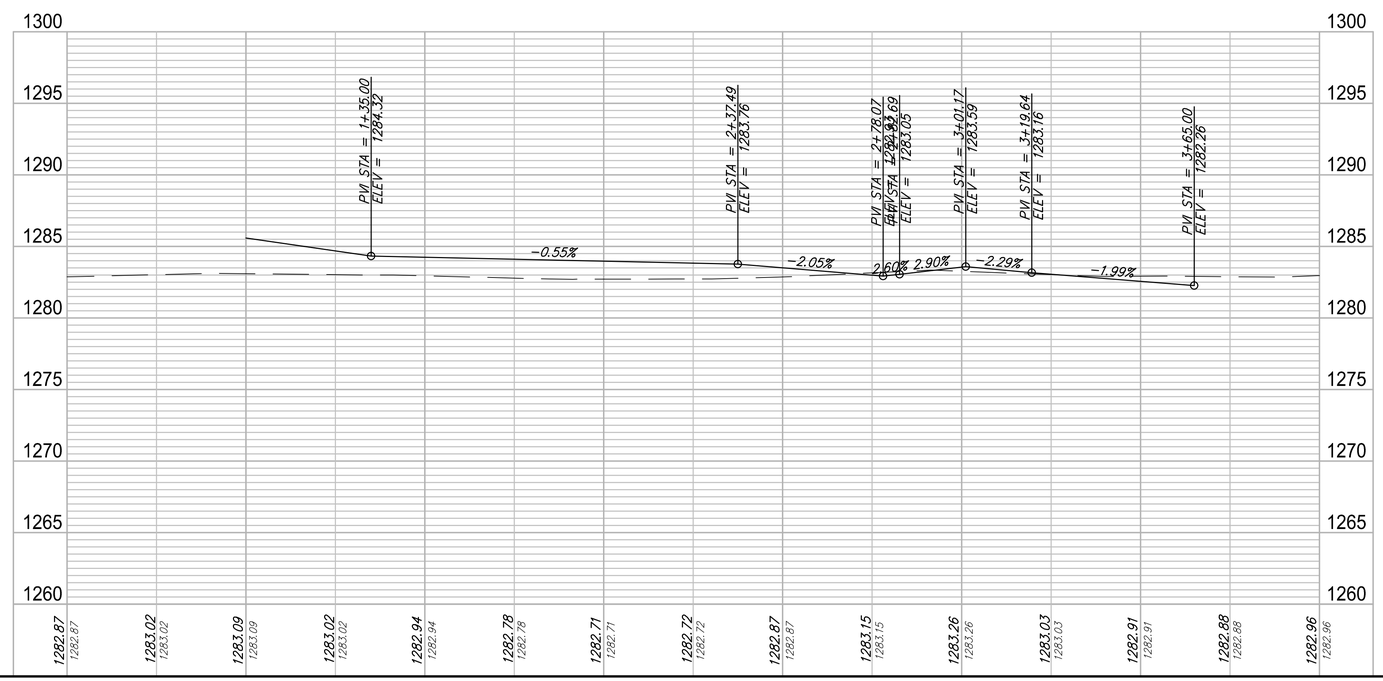

GARVER
924 N. MAIN
WICHITA, KS 67203
316-264-6008
WWW.GARVERUSA.COM

REVIEW

DATE 01/03/2018

DESIGN EG

DRAWN DS

PROJECT NUMBER 472-85404

DRAWING FILE Mt.Carmel Circle

Legacy 3rd Addition Phase 3
Mt.Carmel Circle
Wichita, Kansas

GARVER JOB 4893E

SHEET 11 OF 31

(c) Copyright 2017, Garver