


FHWA REGION NO.	STATE	PROJECT NUMBER	FISCAL YEAR	SHEET NUMBER	TOTAL SHEETS
7	KANSAS	87N-0094-01	1998	42	202

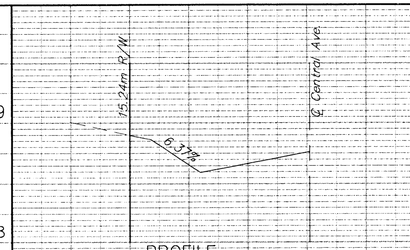


PROFILE
Entrance @ Sta 0+130.353 (Lt.)

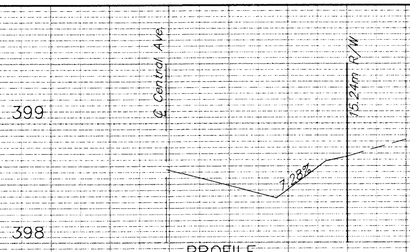


PROFILE
Entrance @ Sta 0+336.819 (Rt.)

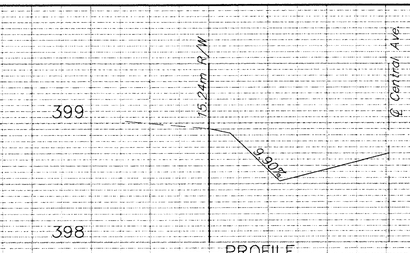


PROFILE
Entrance @ Sta 0+499.819 (Lt.)

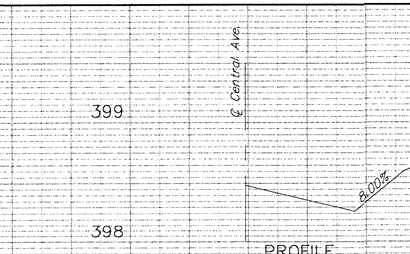


PROFILE
Entrance @ Sta 0+587.300 (Rt.)

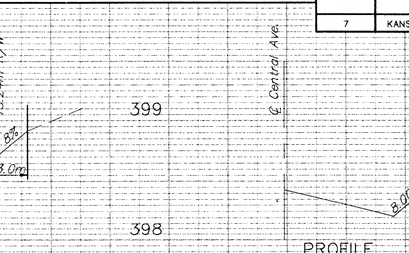


PROFILE
Entrance @ Sta 0+697.478 (Rt.)

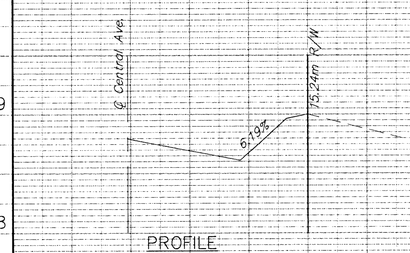


PROFILE
Entrance @ Sta 0+146.977 (Rt.)

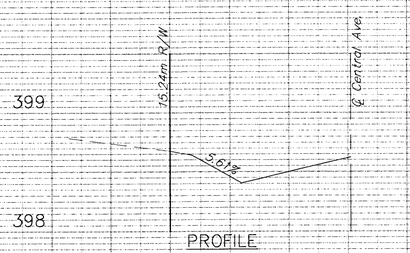


PROFILE
Entrance @ Sta 0+339.223 (Lt.)

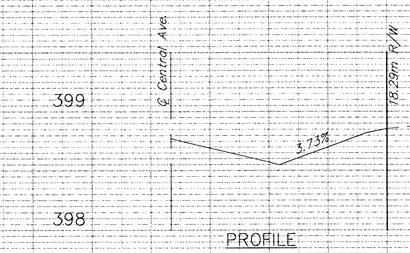


PROFILE
Entrance @ Sta 0+517.382 (Rt.)

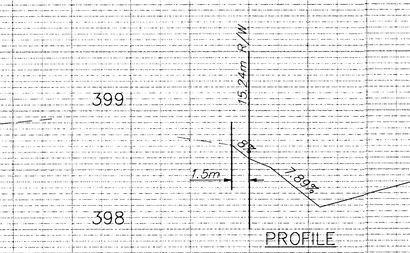


PROFILE
Entrance @ Sta 0+605.553 (Lt.)

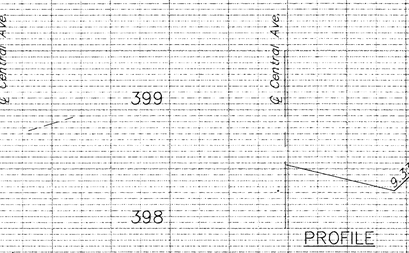


PROFILE
Entrance @ Sta 0+719.485 (Rt.)

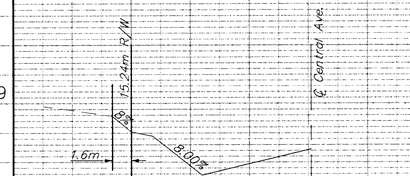


PROFILE
Entrance @ Sta 0+247.300 (Lt.)

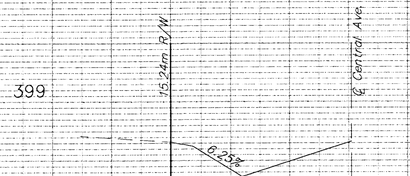


PROFILE
Entrance @ Sta 0+355.573 (Lt.)

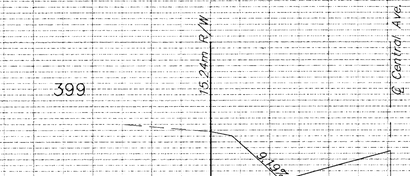


PROFILE
Entrance @ Sta 0+567.429 (Lt.)

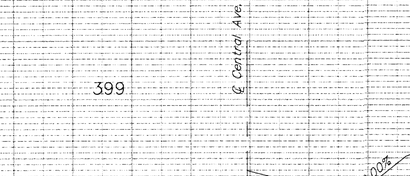


PROFILE
Entrance @ Sta 0+609.746 (Rt.)

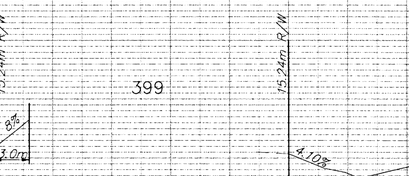


PROFILE
Entrance @ Sta 0+722.705 (Lt.)

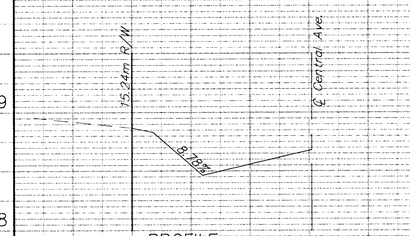


PROFILE
Entrance @ Sta 0+288.087 (Lt.)

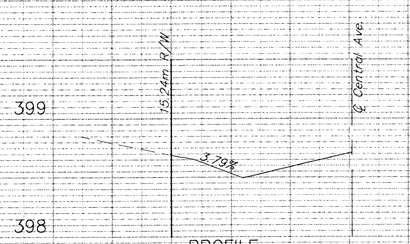


PROFILE
Entrance @ Sta 0+374.811 (Lt.)

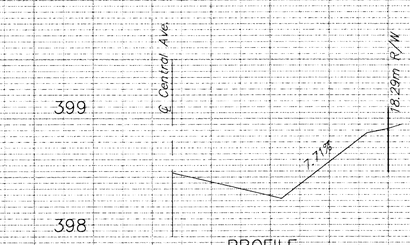


PROFILE
Entrance @ Sta 0+574.200 (Rt.)

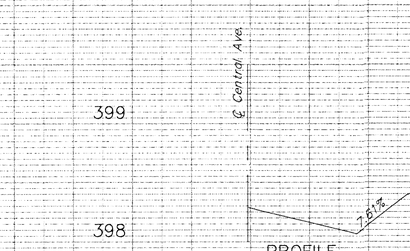


PROFILE
Entrance @ Sta 0+667.754 (Rt.)

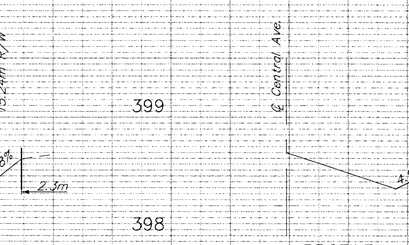


PROFILE
Entrance @ Sta 0+743.960 (Rt.)

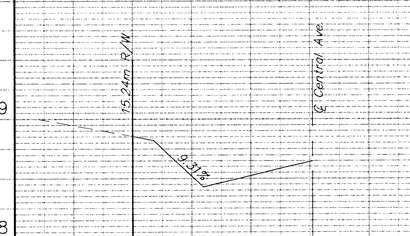


PROFILE
Entrance @ Sta 0+295.869 (Lt.)

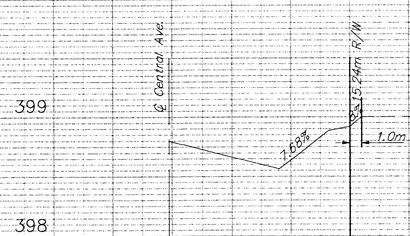


PROFILE
Entrance @ Sta 0+412.725 (Rt.)

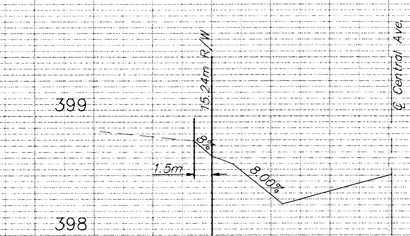

PROFILE
Entrance @ Sta 0+584.054 (Lt.)

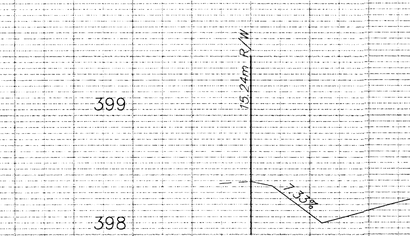

PROFILE
Entrance @ Sta 0+686.124 (Lt.)

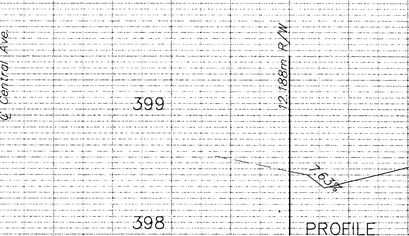

PROFILE
Entrance @ Sta 0+747.384 (Lt.)

CENTRAL AVENUE
DRIVEWAY PROFILES