FHWA REGION NO.	STATE	PROJECT NO.	FISCAL YEAR	SHEET NO.	TOTAL SHEETS
7	KANSAS		1998	110	202

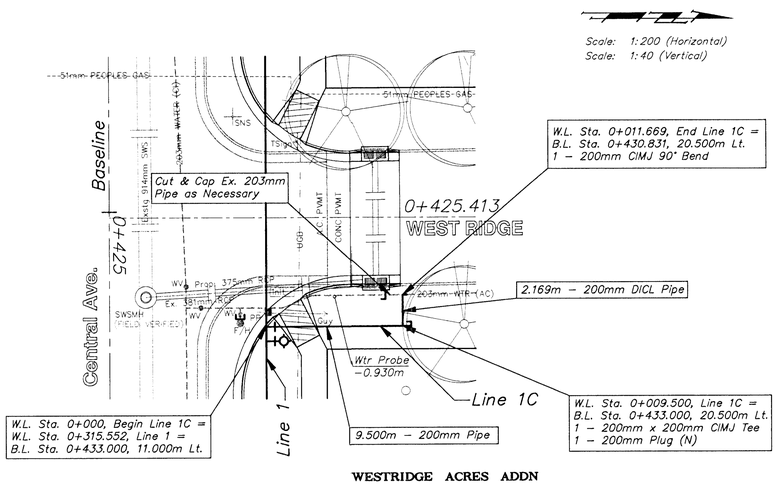

WESTRIDGE ACRES ADDN

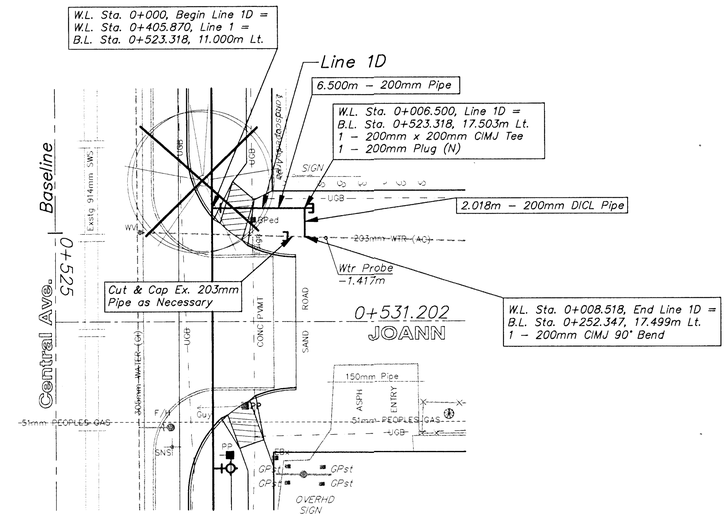

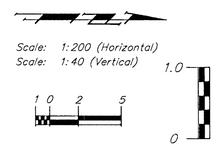

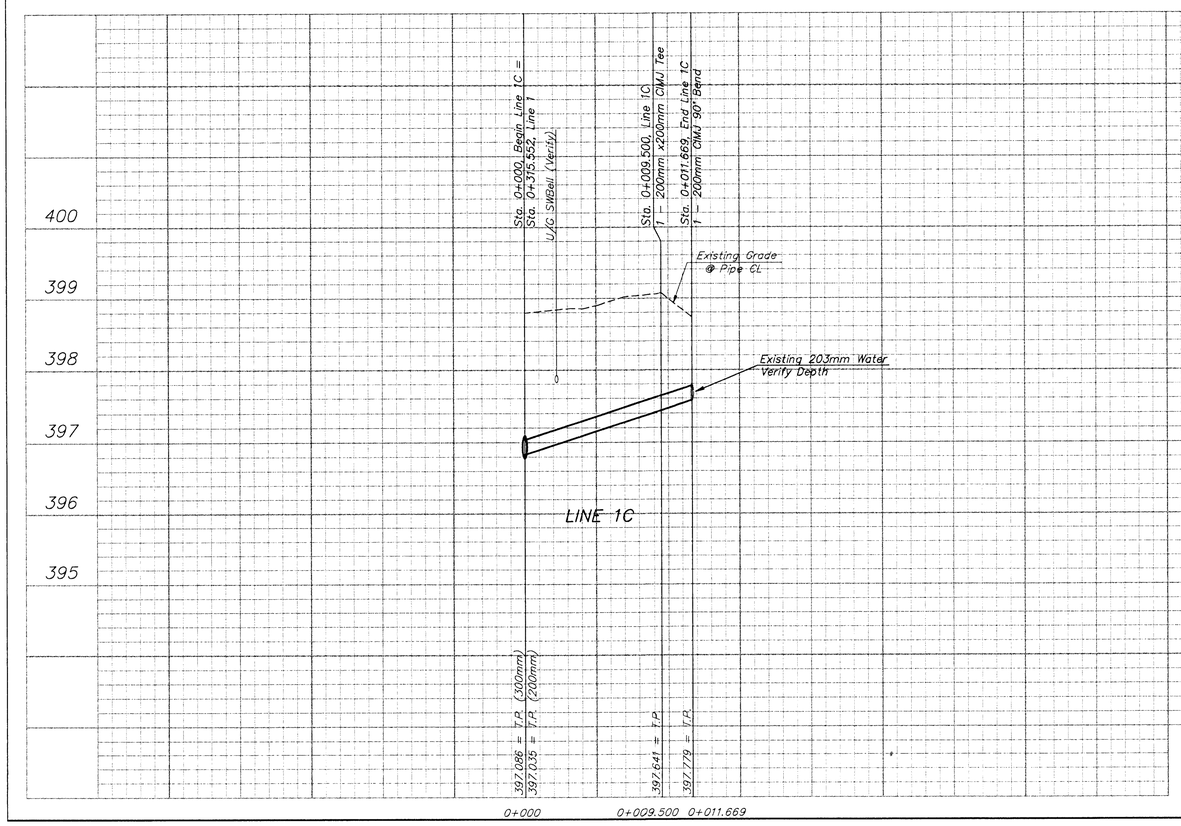

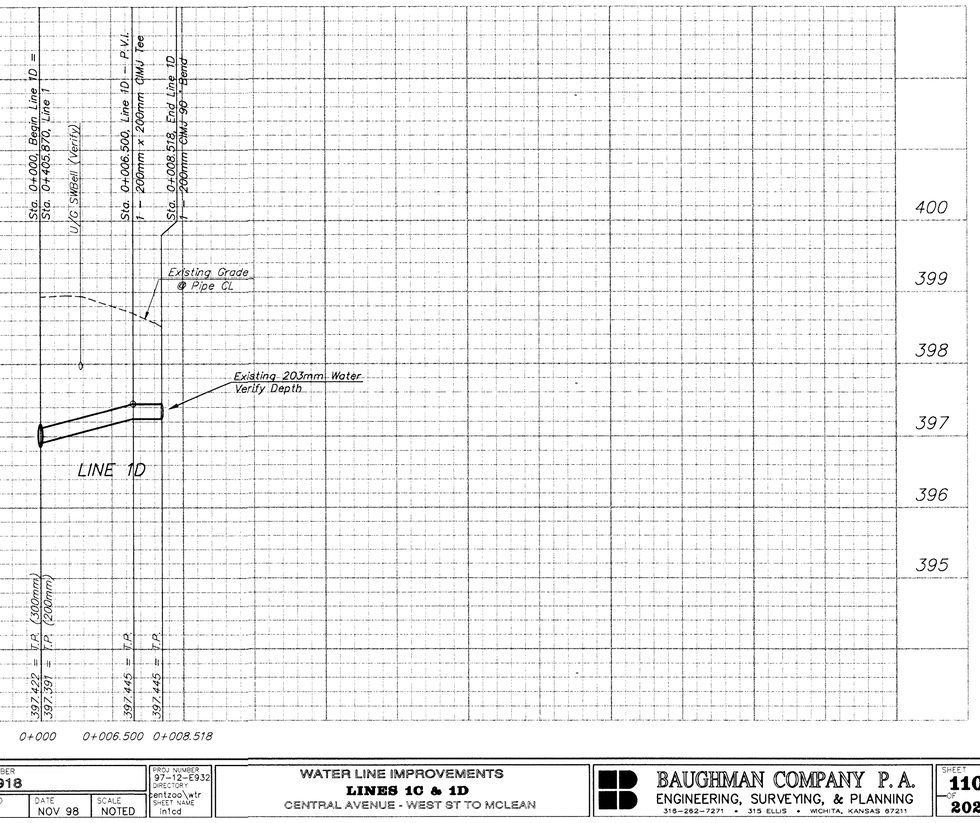

PROJECT NUMBER					PROJ NUMBER 97-12-E932 DIRECTORY Sentzoo\wtr SHEET NAME in1cd	WATER LINE IMPROVEMENTS **LINES 1C & 1D** CENTRAL AVENUE - WEST ST TO MCLEAN	BAUGHMAN COMPANY P.A. ENGINEERING, SURVEYING, & PLANNING 316-262-7271 • 315 ELLIS • WICHITA, KANSAS 67211	SHEET 110 OF 202
448 - 88918								
DESIGN JFB	DRAWN STAFF	APPROVED JFB	DATE NOV 98	SCALE NOTED				