
| FHWA REGION NO. | STATE | PROJECT NO. | FISCAL YEAR | SHEET NO. | TOTAL SHEETS |
|---|---|---|---|---|---|
| 7 | KANSAS | 87N-0094-01 | 1998 | 177 | 202 |

# CENTRAL AVENUE


## McCOMAS TO SHERIDAN

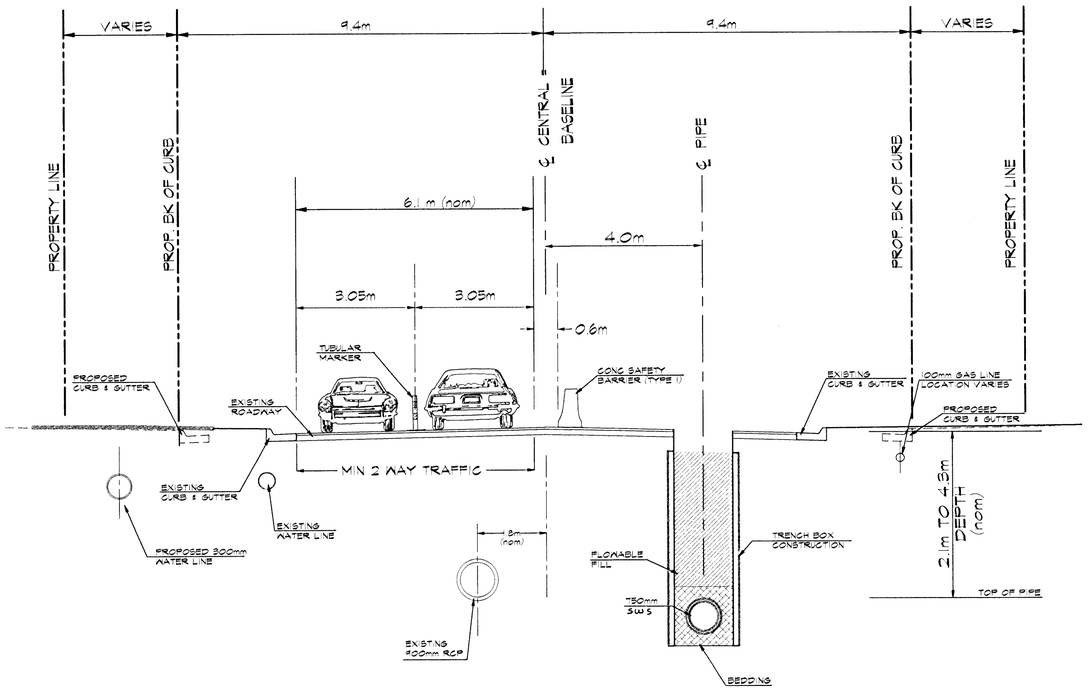


TYP. SECTION

# PHASE 6

## WEST TO KESSLER

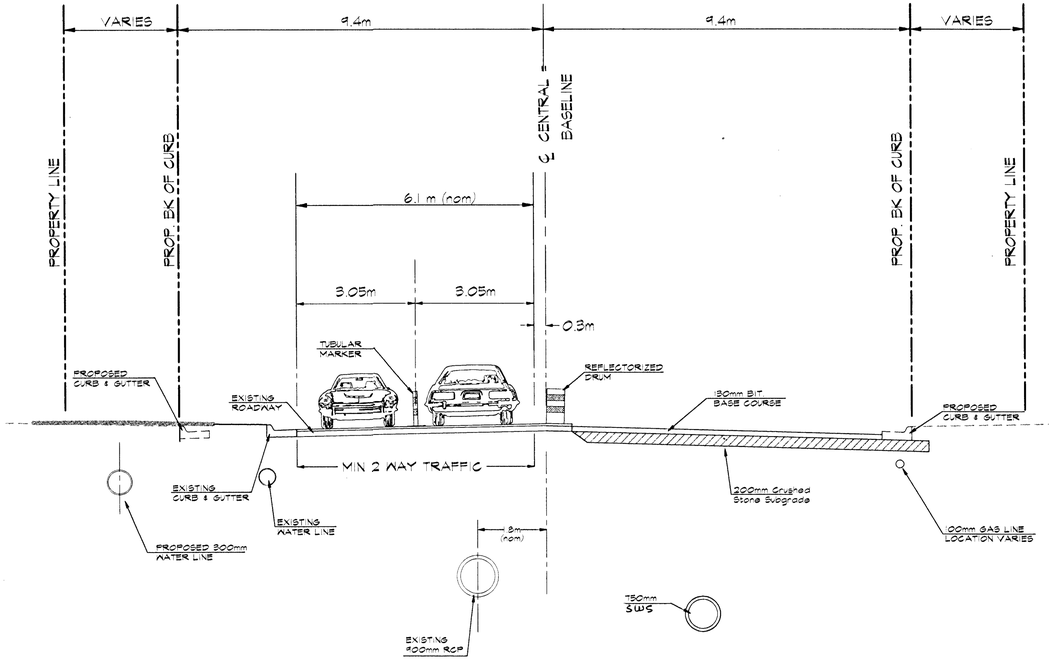


TYP. SECTION

# PHASES 7-10

KDOT METRIC

| PROJECT NUMBER | | | | |
|---|---|---|---|---|
| 472-82906 | | | | |
| DESIGN: JFB | DRAWN: KWR | APPROVED: JFB | DATE: NOV 98 | SCALE: NONE |

PROJ NUMBER 95-05-E026
DIRECTORY CENTZOO
SHEET NAME PHASE2

CENTRAL AVENUE
**CONSTRUCTION PHASE CROSS-SECTIONS**


BAUGHMAN COMPANY P.A.
ENGINEERING, SURVEYING, & PLANNING
316-262-7271 • 315 ELLIS • WICHITA, KANSAS 67211


SHEET 177 OF 202