FHWA REGION NO.	STATE	PROJECT NO.	FISCAL YEAR	SHEET NO.	TOTAL SHEETS
7	KANSAS	87 N-0303-01	2003	11	143

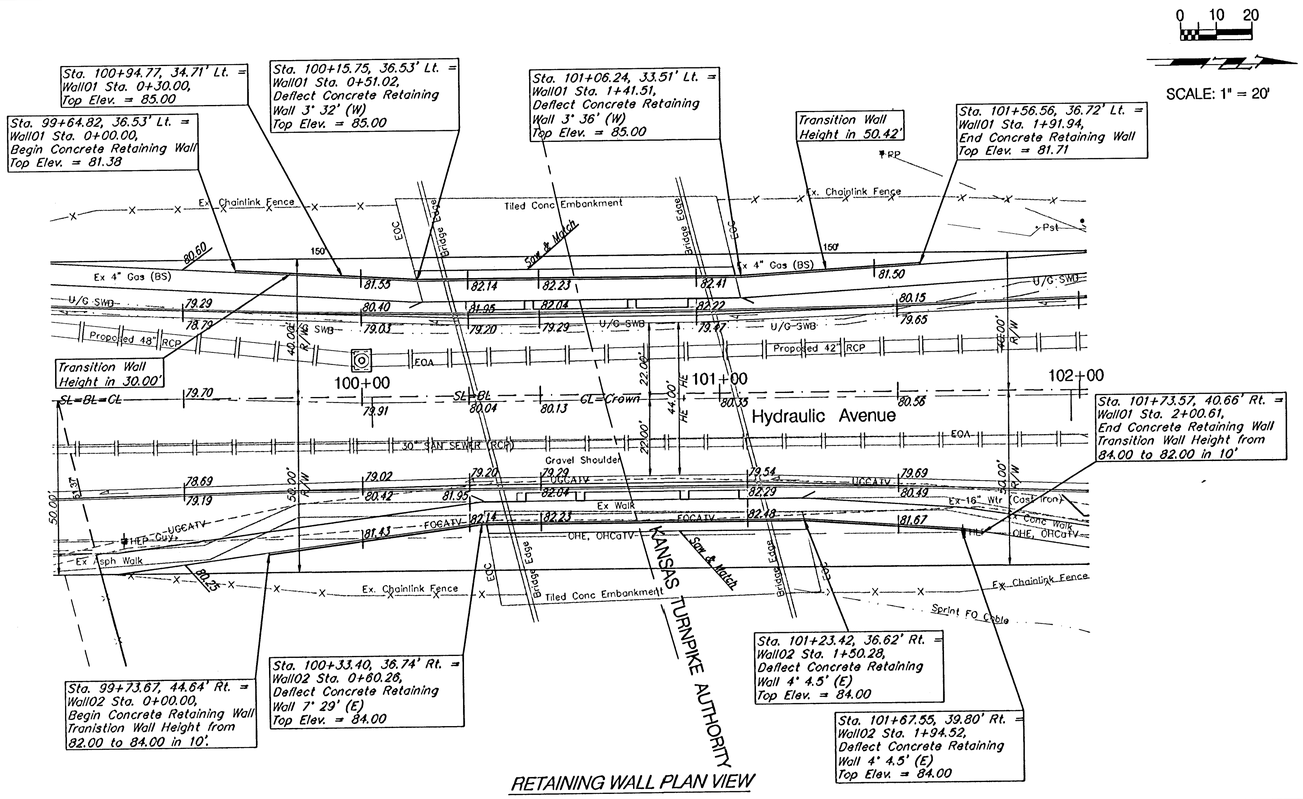

RETAINING WALL PLAN VIEW

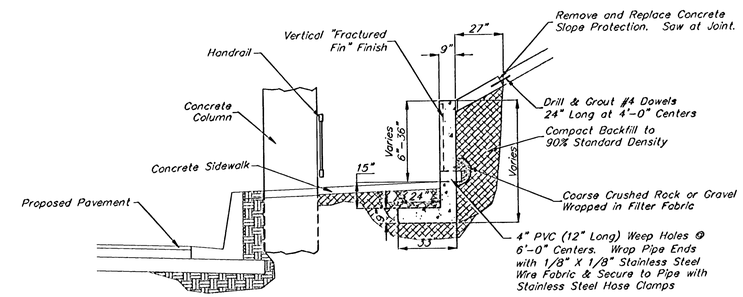

RETAINING WALL UNDER KTA BRIDGE

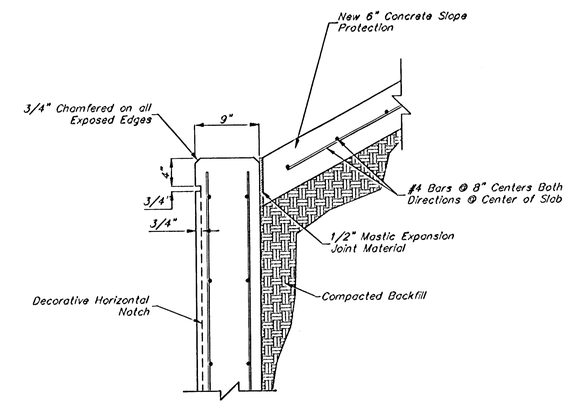

WALL TOP DETAIL

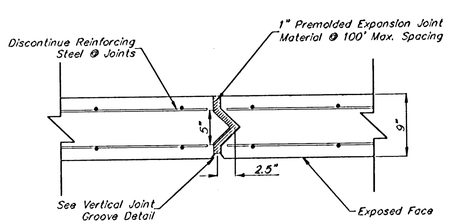

EXPANSION JOINT DETAIL

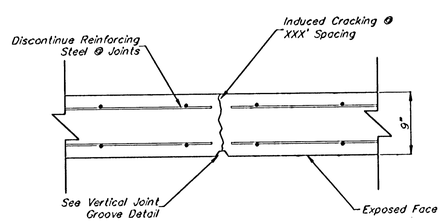

CONTRACTION JOINT DETAIL

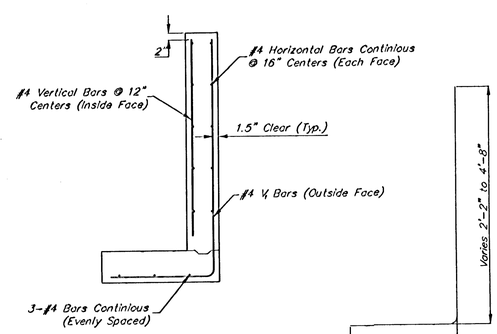

STEEL PATTERN

V, Bars

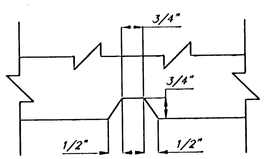

VERTICAL JOINT GROOVE DETAIL

PROJECT NUMBER	SHEET NAME	ENGINEERING DIRECTORY
472-83902	RetainWall	F:\Hydraulic_Phs2\Details

DESIGN	DRAWN	APPROVED	DATE	SCALE	BAUGHMAN NO
KK	TPV	JFB	Nov. 2003	None	99-09-E451

CAPITAL IMPROVEMENT PROJECT

RETAINING WALL DETAILS

HYDRAULIC AVENUE PAVING - 57th STREET SOUTH TO 47th STREET SOUTH

BAUGHMAN COMPANY, P.A.
ENGINEERING, SURVEYING, & PLANNING
316-262-7271 • 315 ELLIS • WICHITA, KANSAS 67211