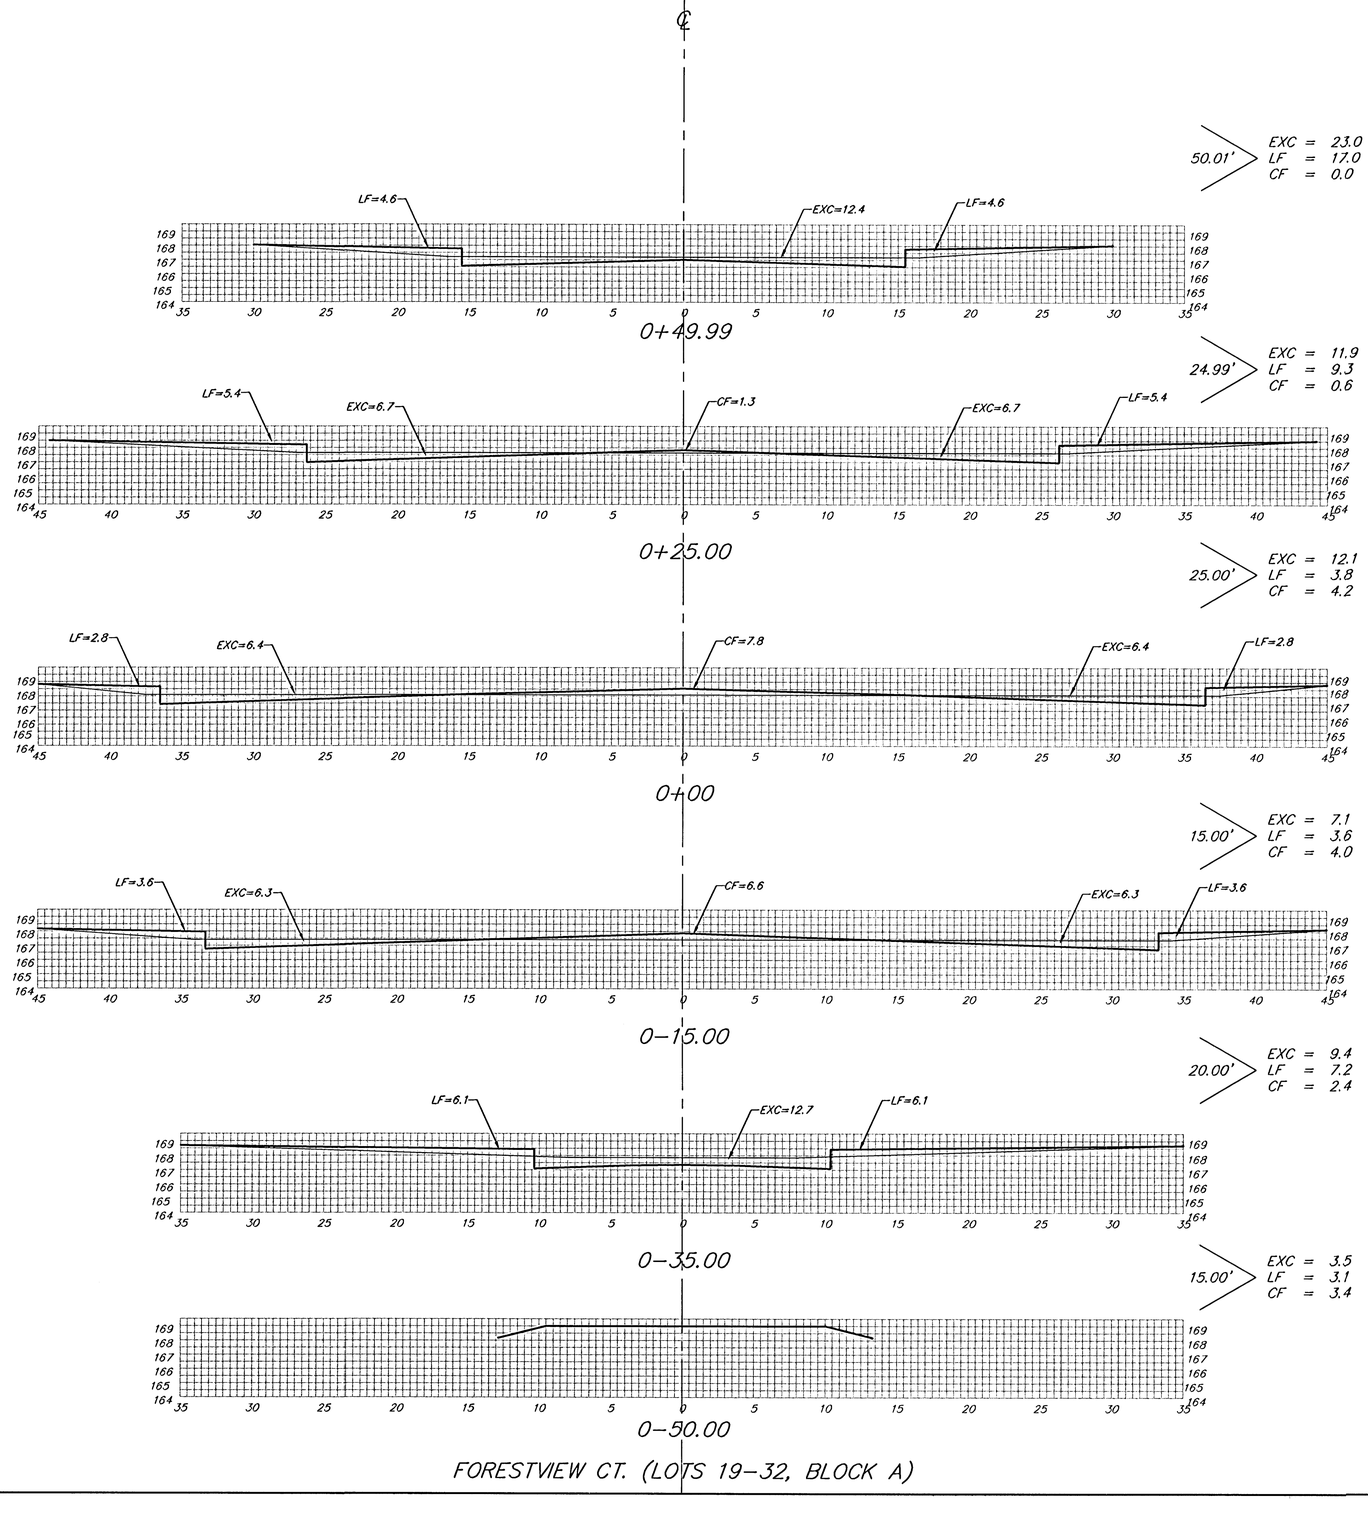



FORESTVIEW CT. (LOTS 19-32, BLOCK A)

*Sheet Totals:*

| | | |
|---|---|---|
| *Excavation* | = | *67.0 C.Y.* |
| *Loose Fill* | = | *44.0 C.Y.* |
| *Compacted Fill* | = | *14.6 C.Y.* |


BAUGHMAN COMPANY P.A.
ENGINEERING, SURVEYING, & PLANNING
316-262-7271 • 315 ELLIS • WICHITA, KANSAS 67211


REV.

PROJECT NUMBER
472-____

SHEET 22 OF 27

Copyright 2021