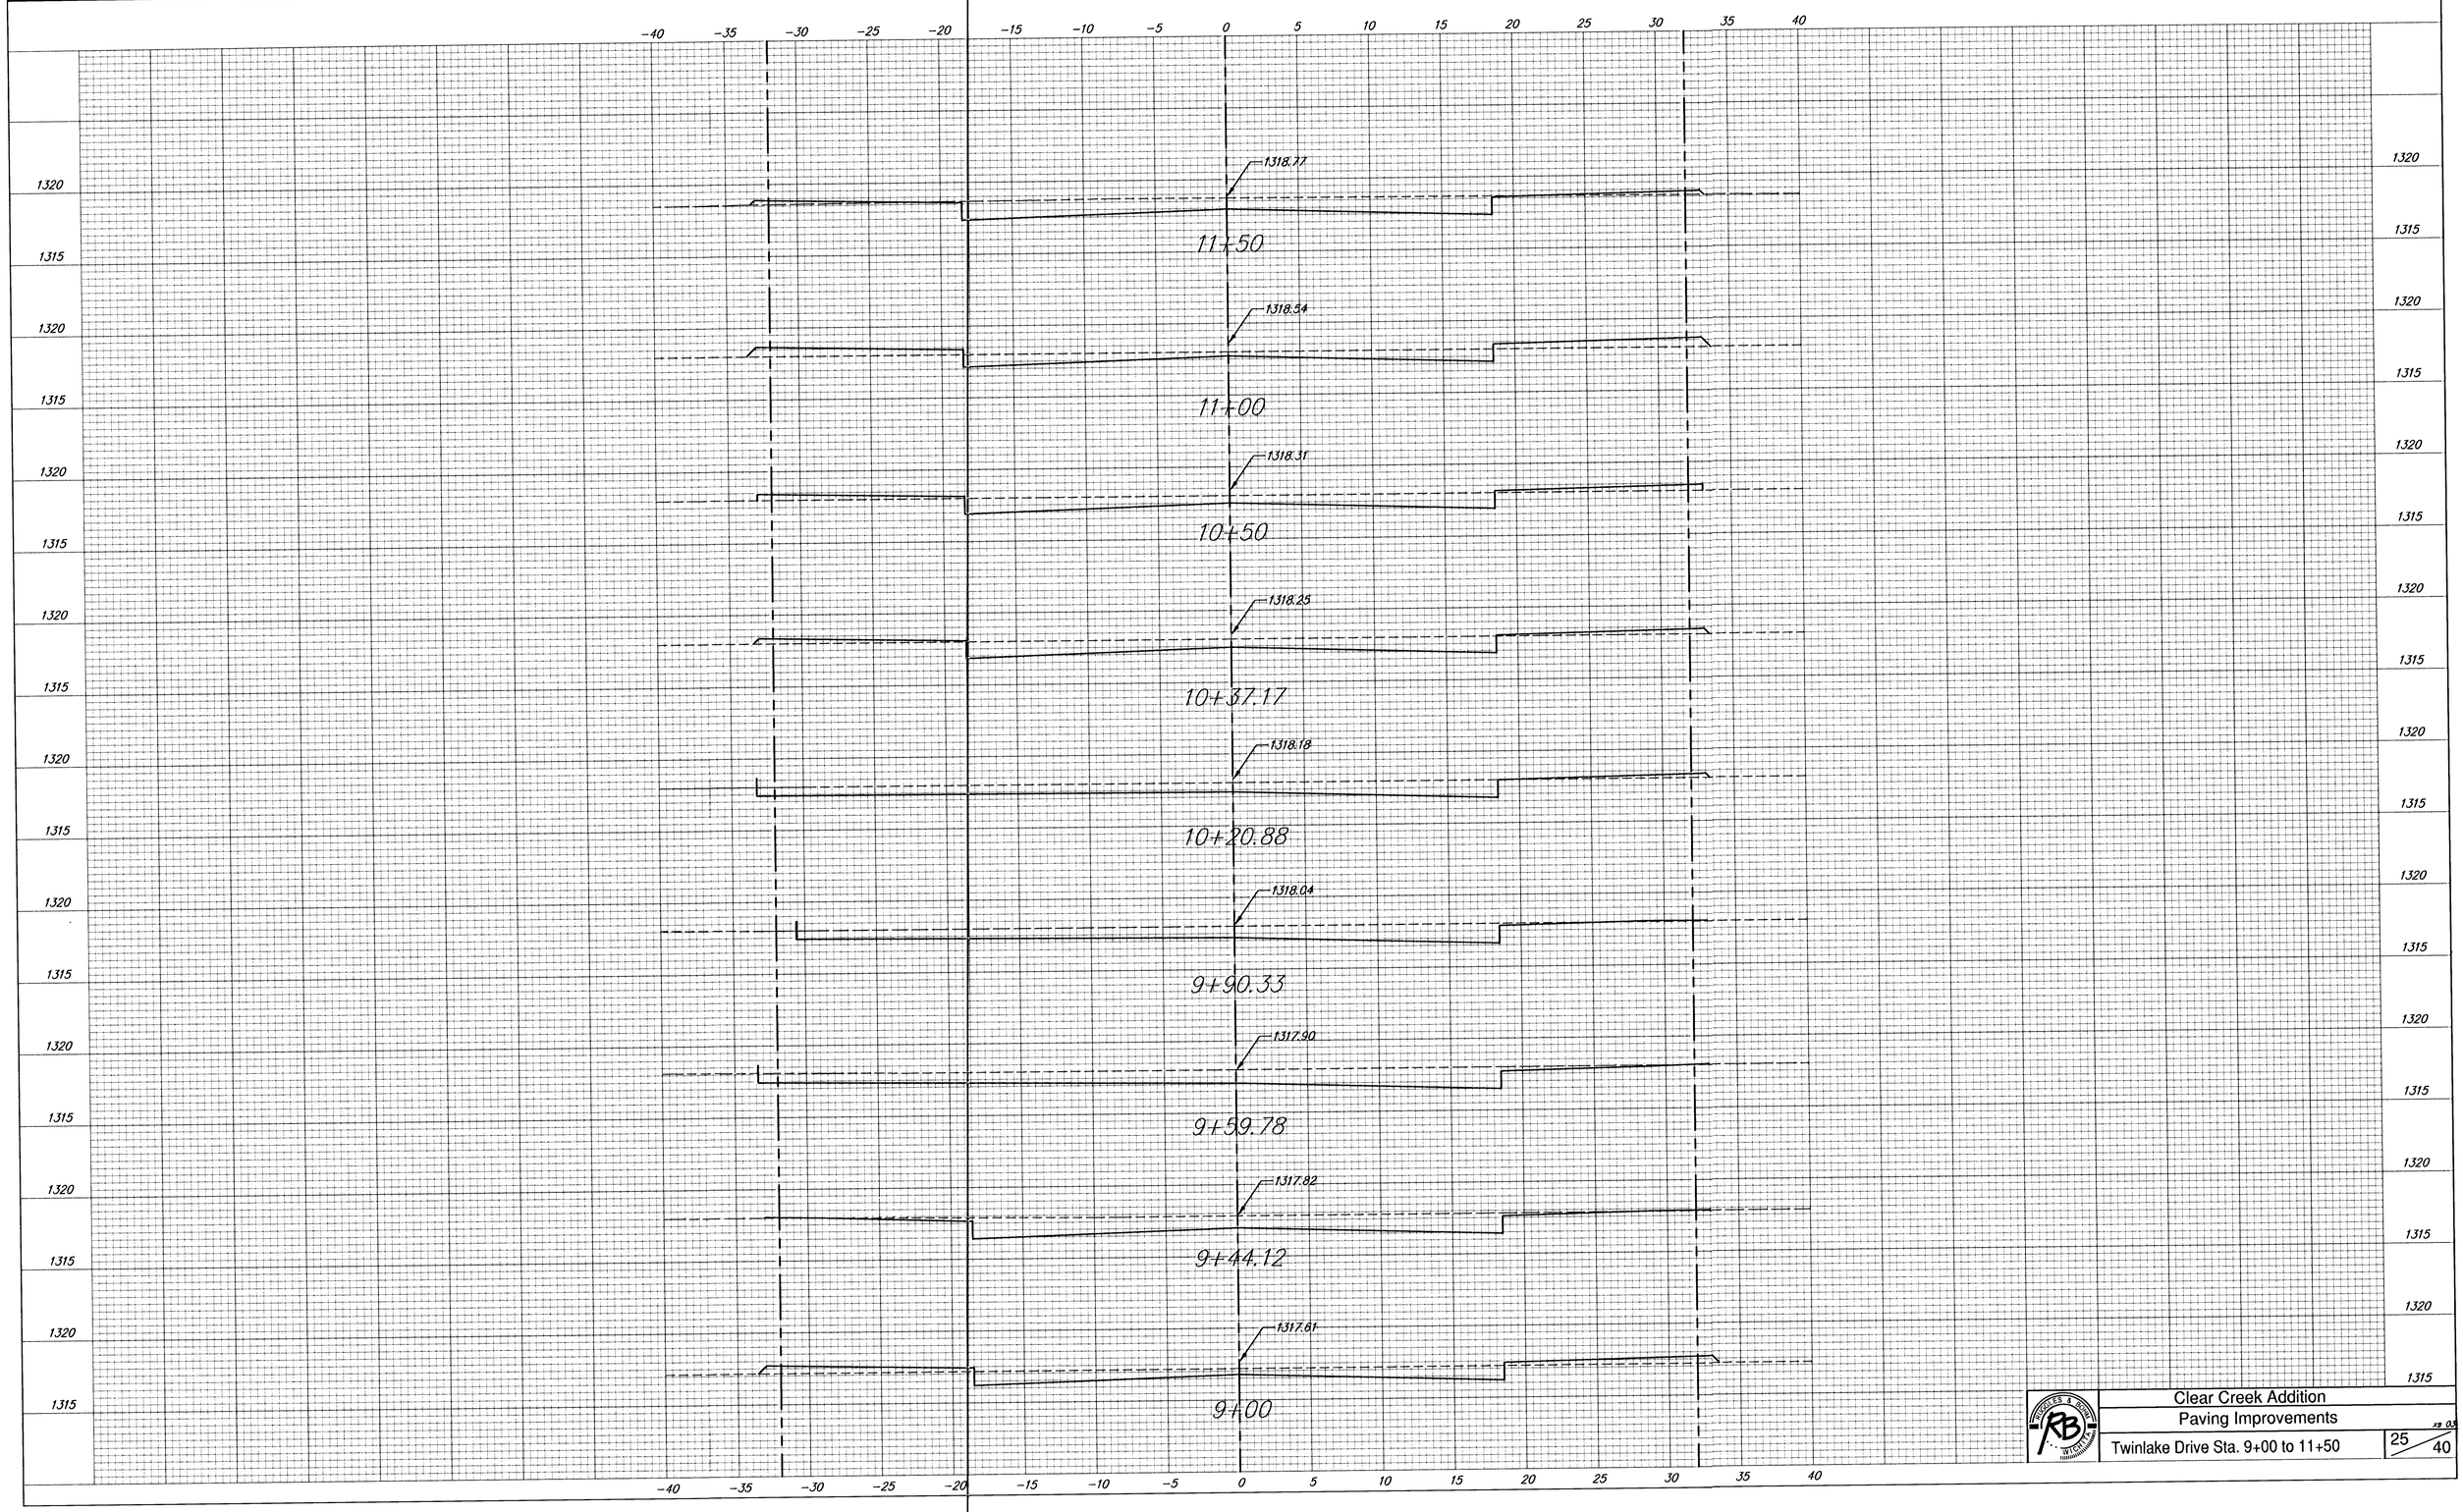


Clear Creek Addition
Paving Improvements
Twinlake Drive Sta. 9+00 to 11+50
25/40