Existing Overhead Electric Line
Existing Water Main
Existing Fence
5' Wall Easement
RESERVE "D"
5' Wall Easement
20' Utility Easement
RESERVE "C"
Future Sanitary Sewer
Existing Sanitary Sewer
Proposed Sanitary Sewer
15' Sanitary Sewer Easement (By Separate Instrument)
Cessna
Future AC Pavement
6.0'
58' R/W
29' Bk-Bk
10' Sanitary Sewer Easement (By Separate Instrument)
Future Water Line
N 17092.44 E 18909.17
STA. 0+00.00, Water Line 3 =
STA. 14+82.98 Spring Hollow CL, 26.00' L
CONNECT TO 8" MJ TEE
(Line 1)
63.00 L.F. 8" PVC
35' Bk-Bk
64' R/W
Proposed Storm Sewer
N 17093.21 E 18972.16
STA. 0+63.00, Water Line 3 =
STA. 0+37.00 Cessna, 23.00' R
1-FIRE HYDRANT ASS'Y. (N)
L = 4'
BURY LINE ELEV. 1316.6
VALVE BOX ELEV. 1316.7
1 - 8" MJ ANCHORED VALVE (E)
1 - 8" MJ PLUG (E)
Future Storm Sewer
Spring Hollow
Clearridge
Future AC Pavement
30' Sanitary Sewer Easement (Document #20922931)
20' Utility Easement
Proposed Sanitary Sewer
10' Sanitary Sewer Easement (By Separate Instrument)
Proposed AC Pavement
10' Sanitary Sewer Easement (By Separate Instrument)
20' Drainage & Utility Easement
16+00
15+00
14+00
13+00
1+00
2+00
3+00
4+00
4+93
0+00
0 20' 40' 80' 120'
(IN FEET)
N

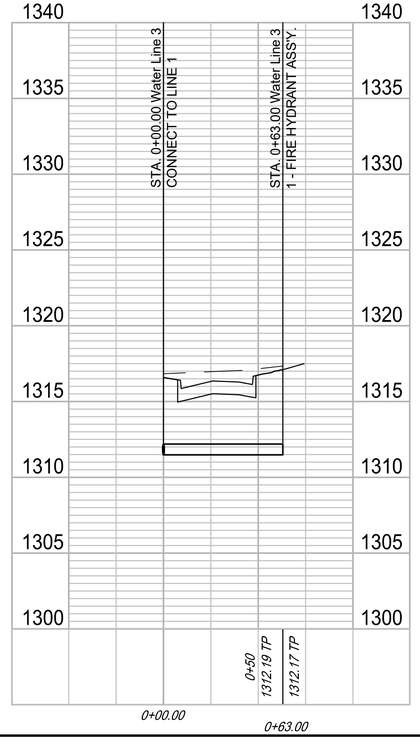

GARVER
© 2017 GARVER, LLC
THIS DOCUMENT, ALONG WITH THE IDEAS AND DESIGNS CONVEYED HEREIN, SHALL BE CONSIDERED INSTRUMENTS OF PROFESSIONAL SERVICE AND ARE PROPERTY OF GARVER, LLC. ANY USE, REPRODUCTION, OR DISTRIBUTION OF THIS DOCUMENT, ALONG WITH THE IDEAS AND DESIGN CONTAINED HEREIN, IS PROHIBITED UNLESS AUTHORIZED IN WRITING BY GARVER, LLC OR EXPLICITLY ALLOWED IN THE GOVERNING PROFESSIONAL SERVICES AGREEMENT FOR THIS WORK.

MARK T. DOLECHEK
LICENSED
25299
KANSAS
PROFESSIONAL ENGINEER
Digitally Signed 07/16/2018

REV.	DATE	DESCRIPTION	BY

CITY OF WICHITA
WICHITA, KS

CLEAR RIDGE ADDITION, PHASE 1

Water Line 3

JOB NO.: 17264889
DATE: JULY 2018
DESIGNED BY: MTD
DRAWN BY: MTD/CDJ

BAR IS ONE INCH ON ORIGINAL DRAWING
0 1"
IF NOT ONE INCH ON THIS SHEET, ADJUST SCALES ACCORDINGLY.

DRAWING NUMBER
■

SHEET NUMBER 7 OF 16

File: L:\2017\17264889 - Clear Ridge Phase 1\Drawings\C3D\Water\Water Line 3 - (1).dwg Last Save: 6/20/2018 4:43 PM Last saved by: MTDolechek
Last plotted by: Dolechek, Mark T Plot Style: ---- Plot Date: 7/16/2018 4:16 PM Plotter used: None