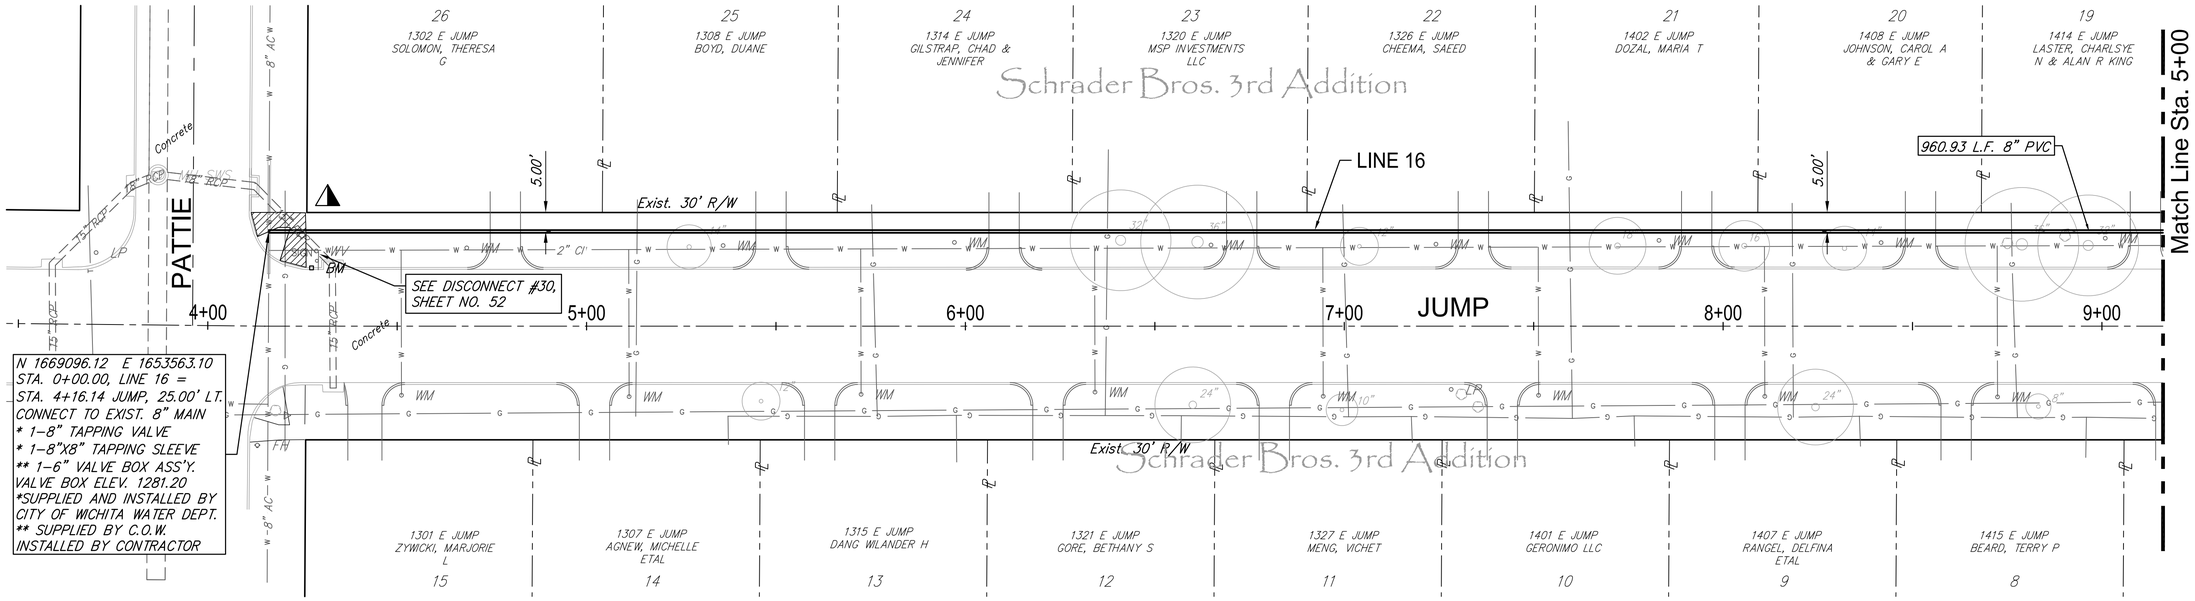

WATER METER SUMMARY				
BL Station	Lt./Rt.	Service (Long or Short)	Address	As Built
4+51	Rt.	Long	1301 E. JUMP	
4+68	Lt.	Short	1302 E. JUMP	
5+11	Rt.	Long	1307 E. JUMP	
5+36	Lt.	Short	1308 E. JUMP	

WATER METER SUMMARY				
BL Station	Lt./Rt.	Service (Long or Short)	Address	As Built
5+72	Rt.	Long	1315 E. JUMP	
5+97	Lt.	Short	1314 E. JUMP	
6+34	Rt.	Long	1321 E. JUMP	
6+65	Lt.	Short	1320 E. JUMP	

WATER METER SUMMARY				
BL Station	Lt./Rt.	Service (Long or Short)	Address	As Built
6+94	Rt.	Long	1327 E. JUMP	
7+24	Lt.	Short	1326 E. JUMP	
7+51	Rt.	Long	1401 E. JUMP	
7+83	Lt.	Short	1402 E. JUMP	

WATER METER SUMMARY				
BL Station	Lt./Rt.	Service (Long or Short)	Address	As Built
8+11	Rt.	Long	1407 E. JUMP	
8+42	Lt.	Short	1408 E. JUMP	
8+72	Rt.	Long	1415 E. JUMP	
9+01	Lt.	Short	1414 E. JUMP	

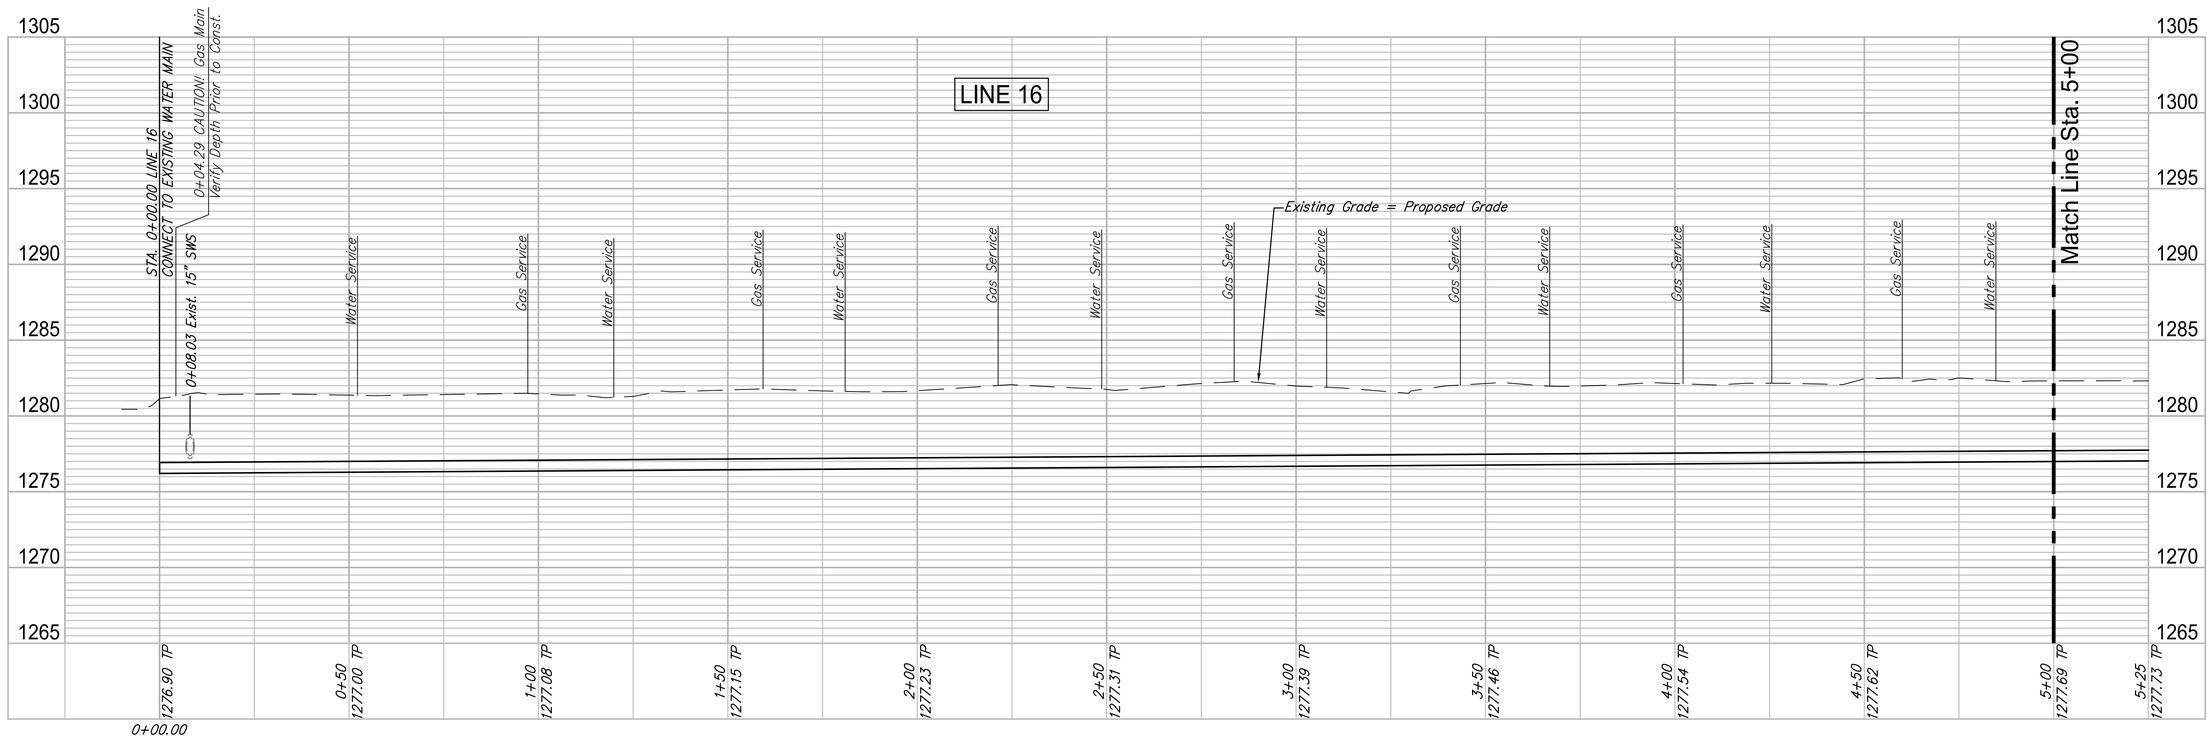

GARVER
250 N. MAIN
WICHITA, KS 67203
316-264-8008
WWW.GARVERUSA.COM

REVIEW 12-7-16
DATE 4/2/2018
DESIGN CMB / RA
DRAWN DRS / RA
PROJECT NUMBER 448-90721
DRAWING FILE LINE 16 - Jump 1-2

ROSE MARIE WATER - Part A
JUMP - LINE 16 (1 of 3)
Wichita, Kansas

GARVER JOB 4701W
SHEET 47 OF 57

(c) Copyright 2018, Garver

F:\Projects\Projects 4700-4799\4701W (Rose Marie waterline replacement)\LINE 16 - Jump 1-2.dwg