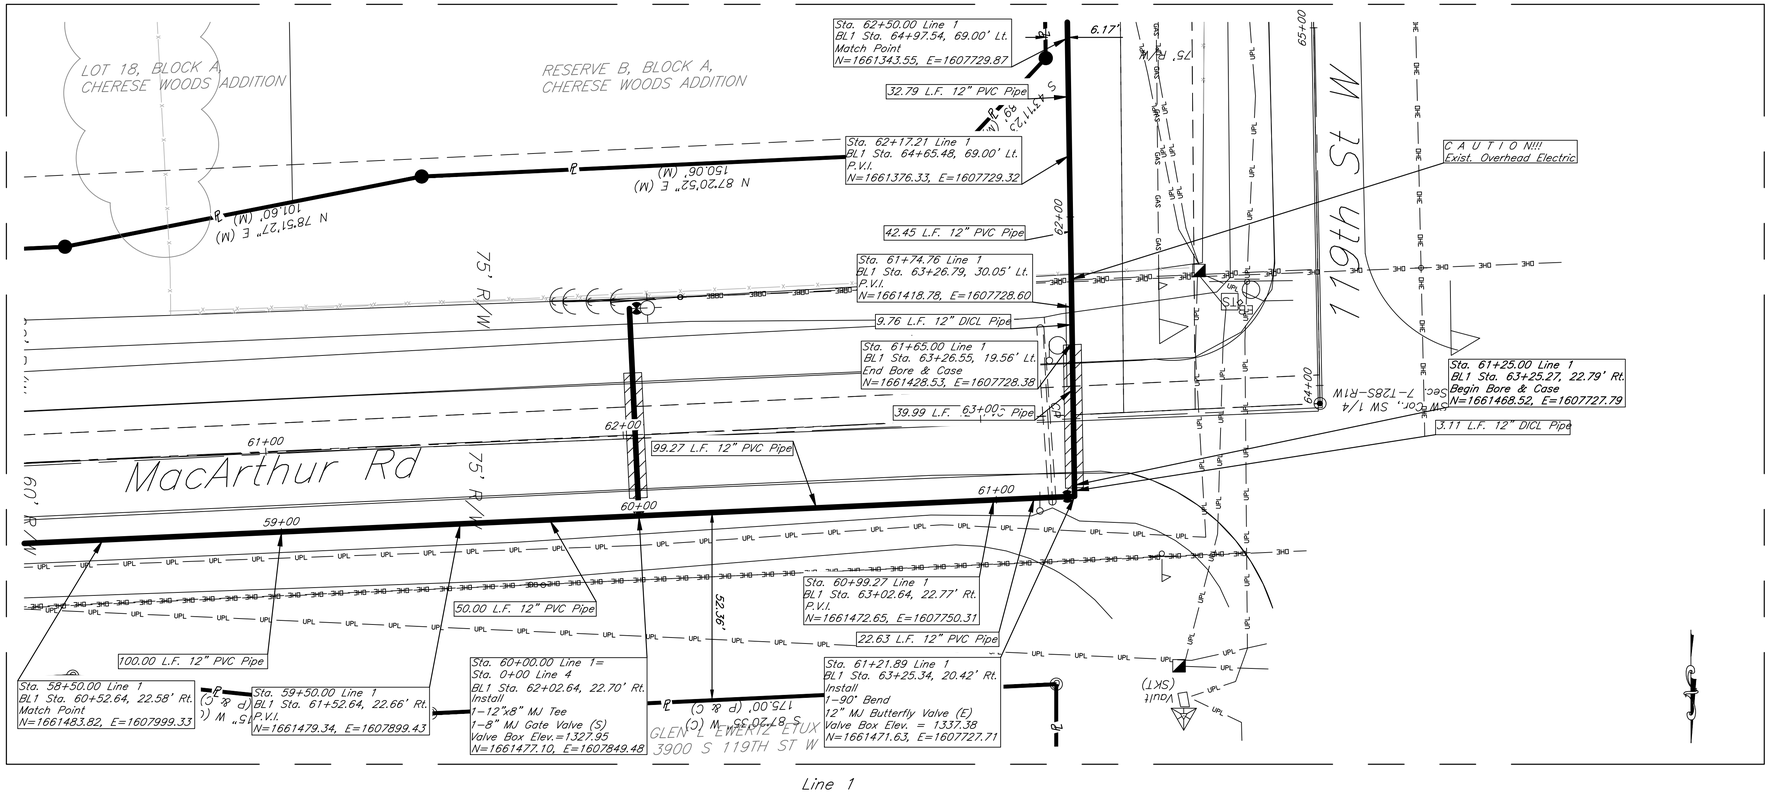

Line 1

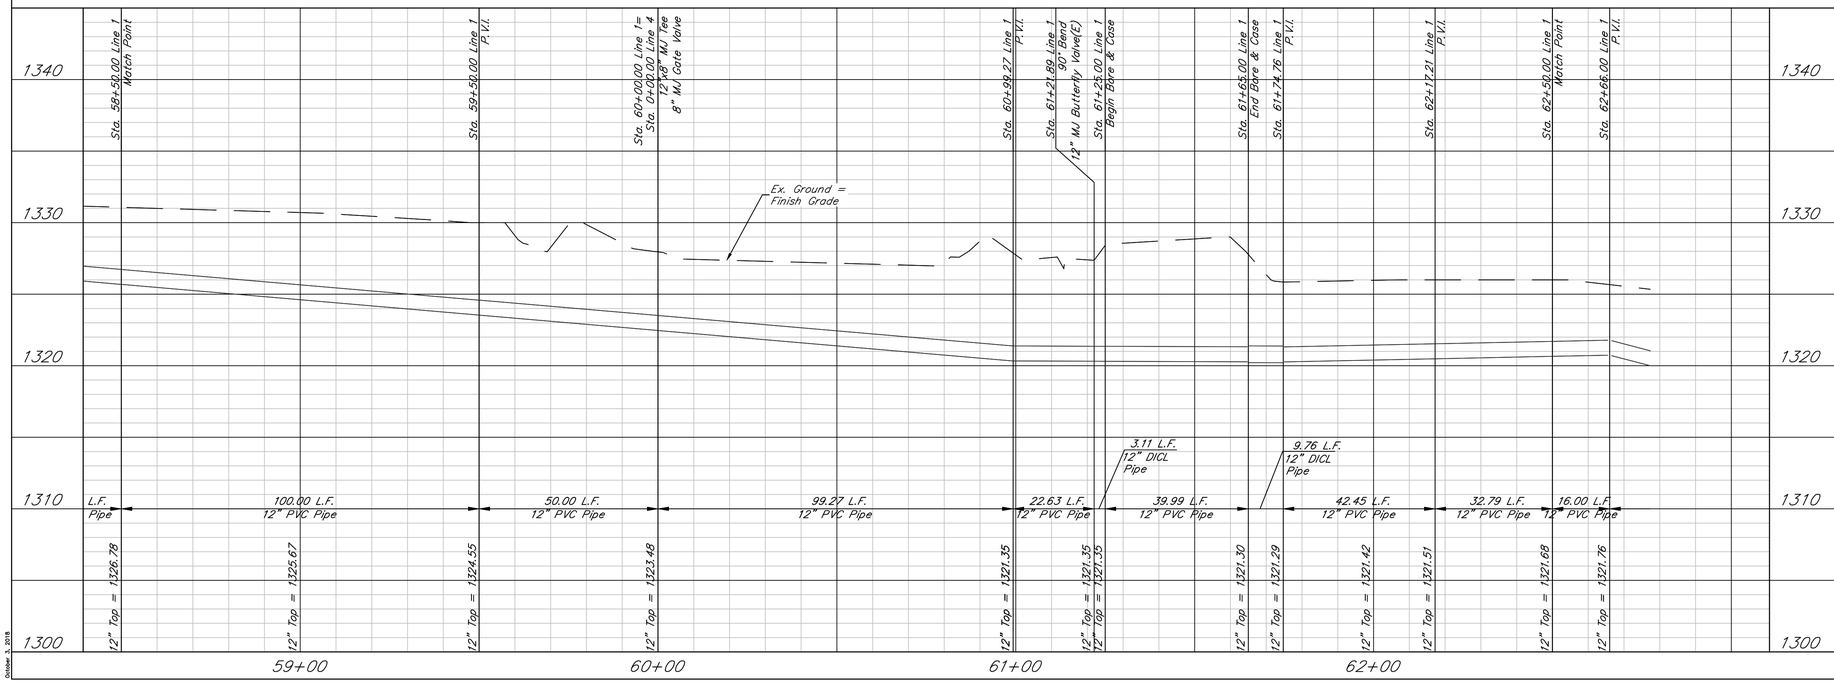

THIS SHEET HAS BEEN SIGNED, SEALED AND DATED ELECTRONICALLY

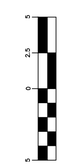

VERTICAL SCALE
(IN FEET)
1 inch = 5 ft.

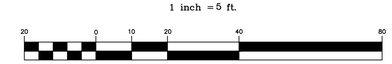

HORIZONTAL SCALE
(IN FEET)
1 inch = 20 ft.

K-42 Waterline

Line 1 - Sta. 58+50-62+50

Wichita, Kansas

KEMILLER ENGINEERING PA
117 E. Lewis, Wichita, KS 67202 (316)264-0242

PROJECT NUMBER			
448-90885			
KEM NO. 18002	FILE	DATE 05/2018	SHEET 3.13
DESIGN KM	DRAWN SS	REVISED	

October 2, 2018