CITY OF WICHITA	YEAR	SHEET NO.	TOTAL SHEETS
PARK PLACE	2003	15	28

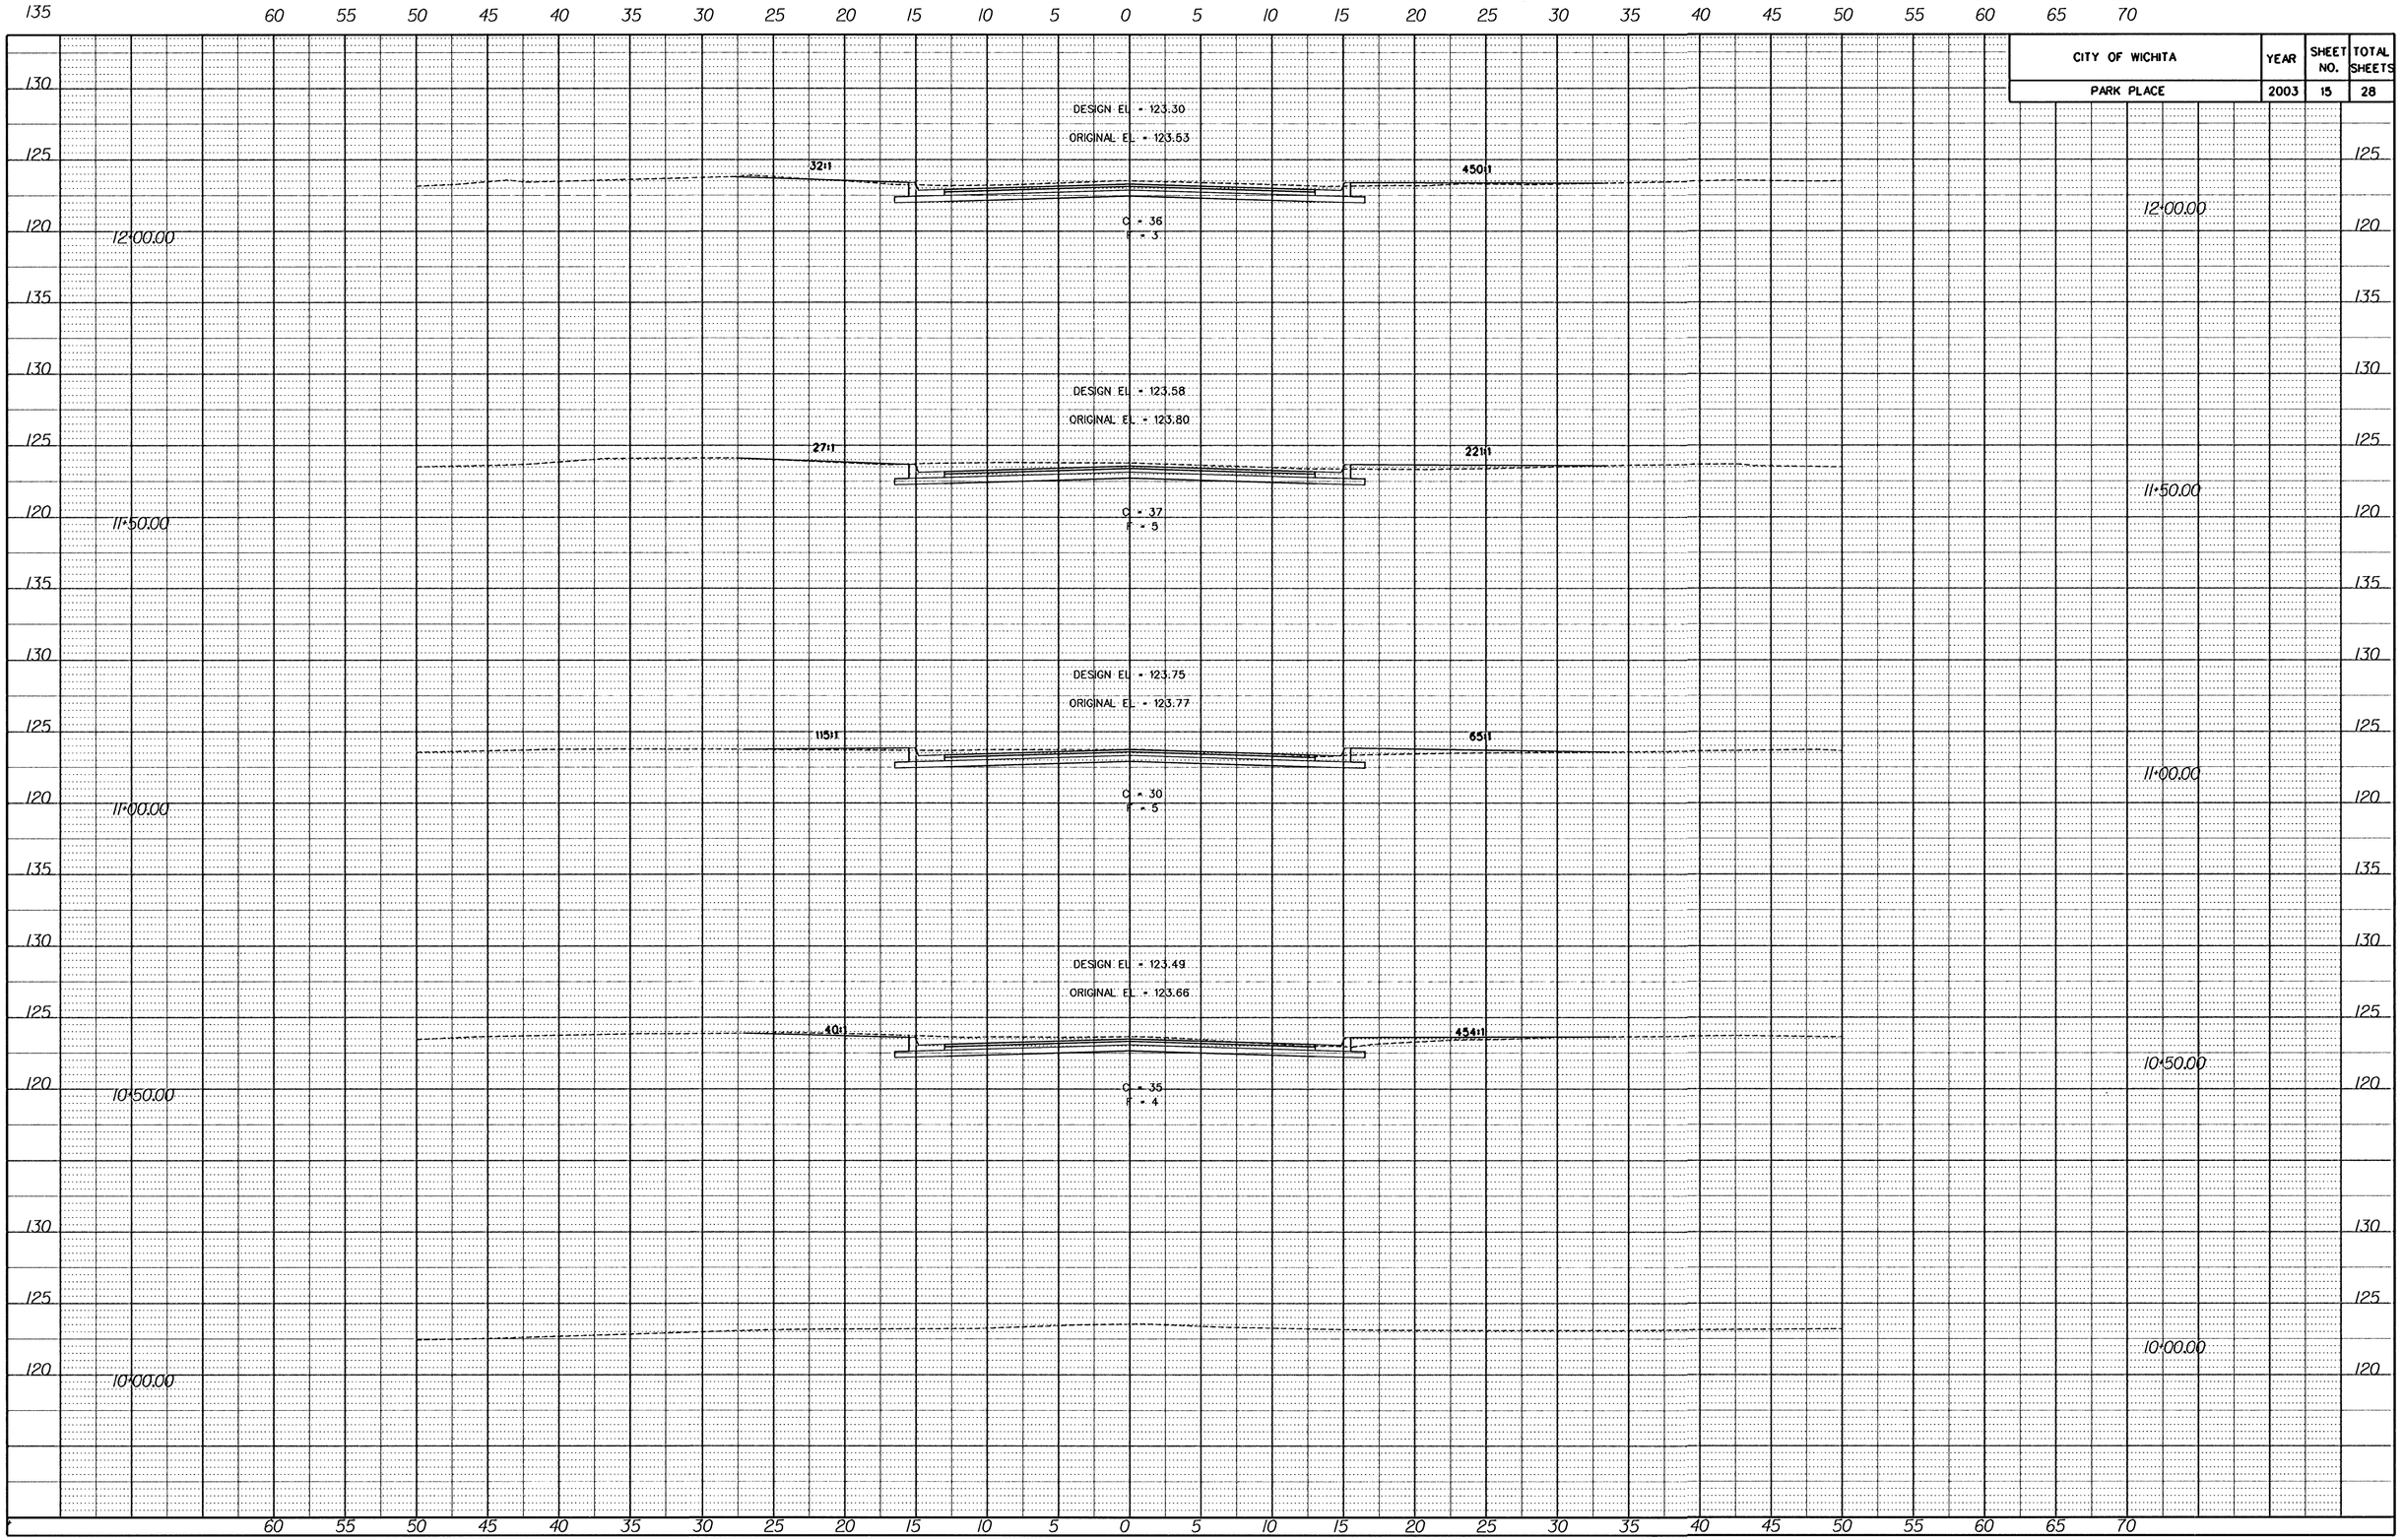

DATE	BY

REFERENCES NOTED

REFERENCES CHECKED