CITY OF WICHITA	YEAR	SHEET NO.	TOTAL SHEETS
PARK PLACE	2003	17	28

DATE	BY
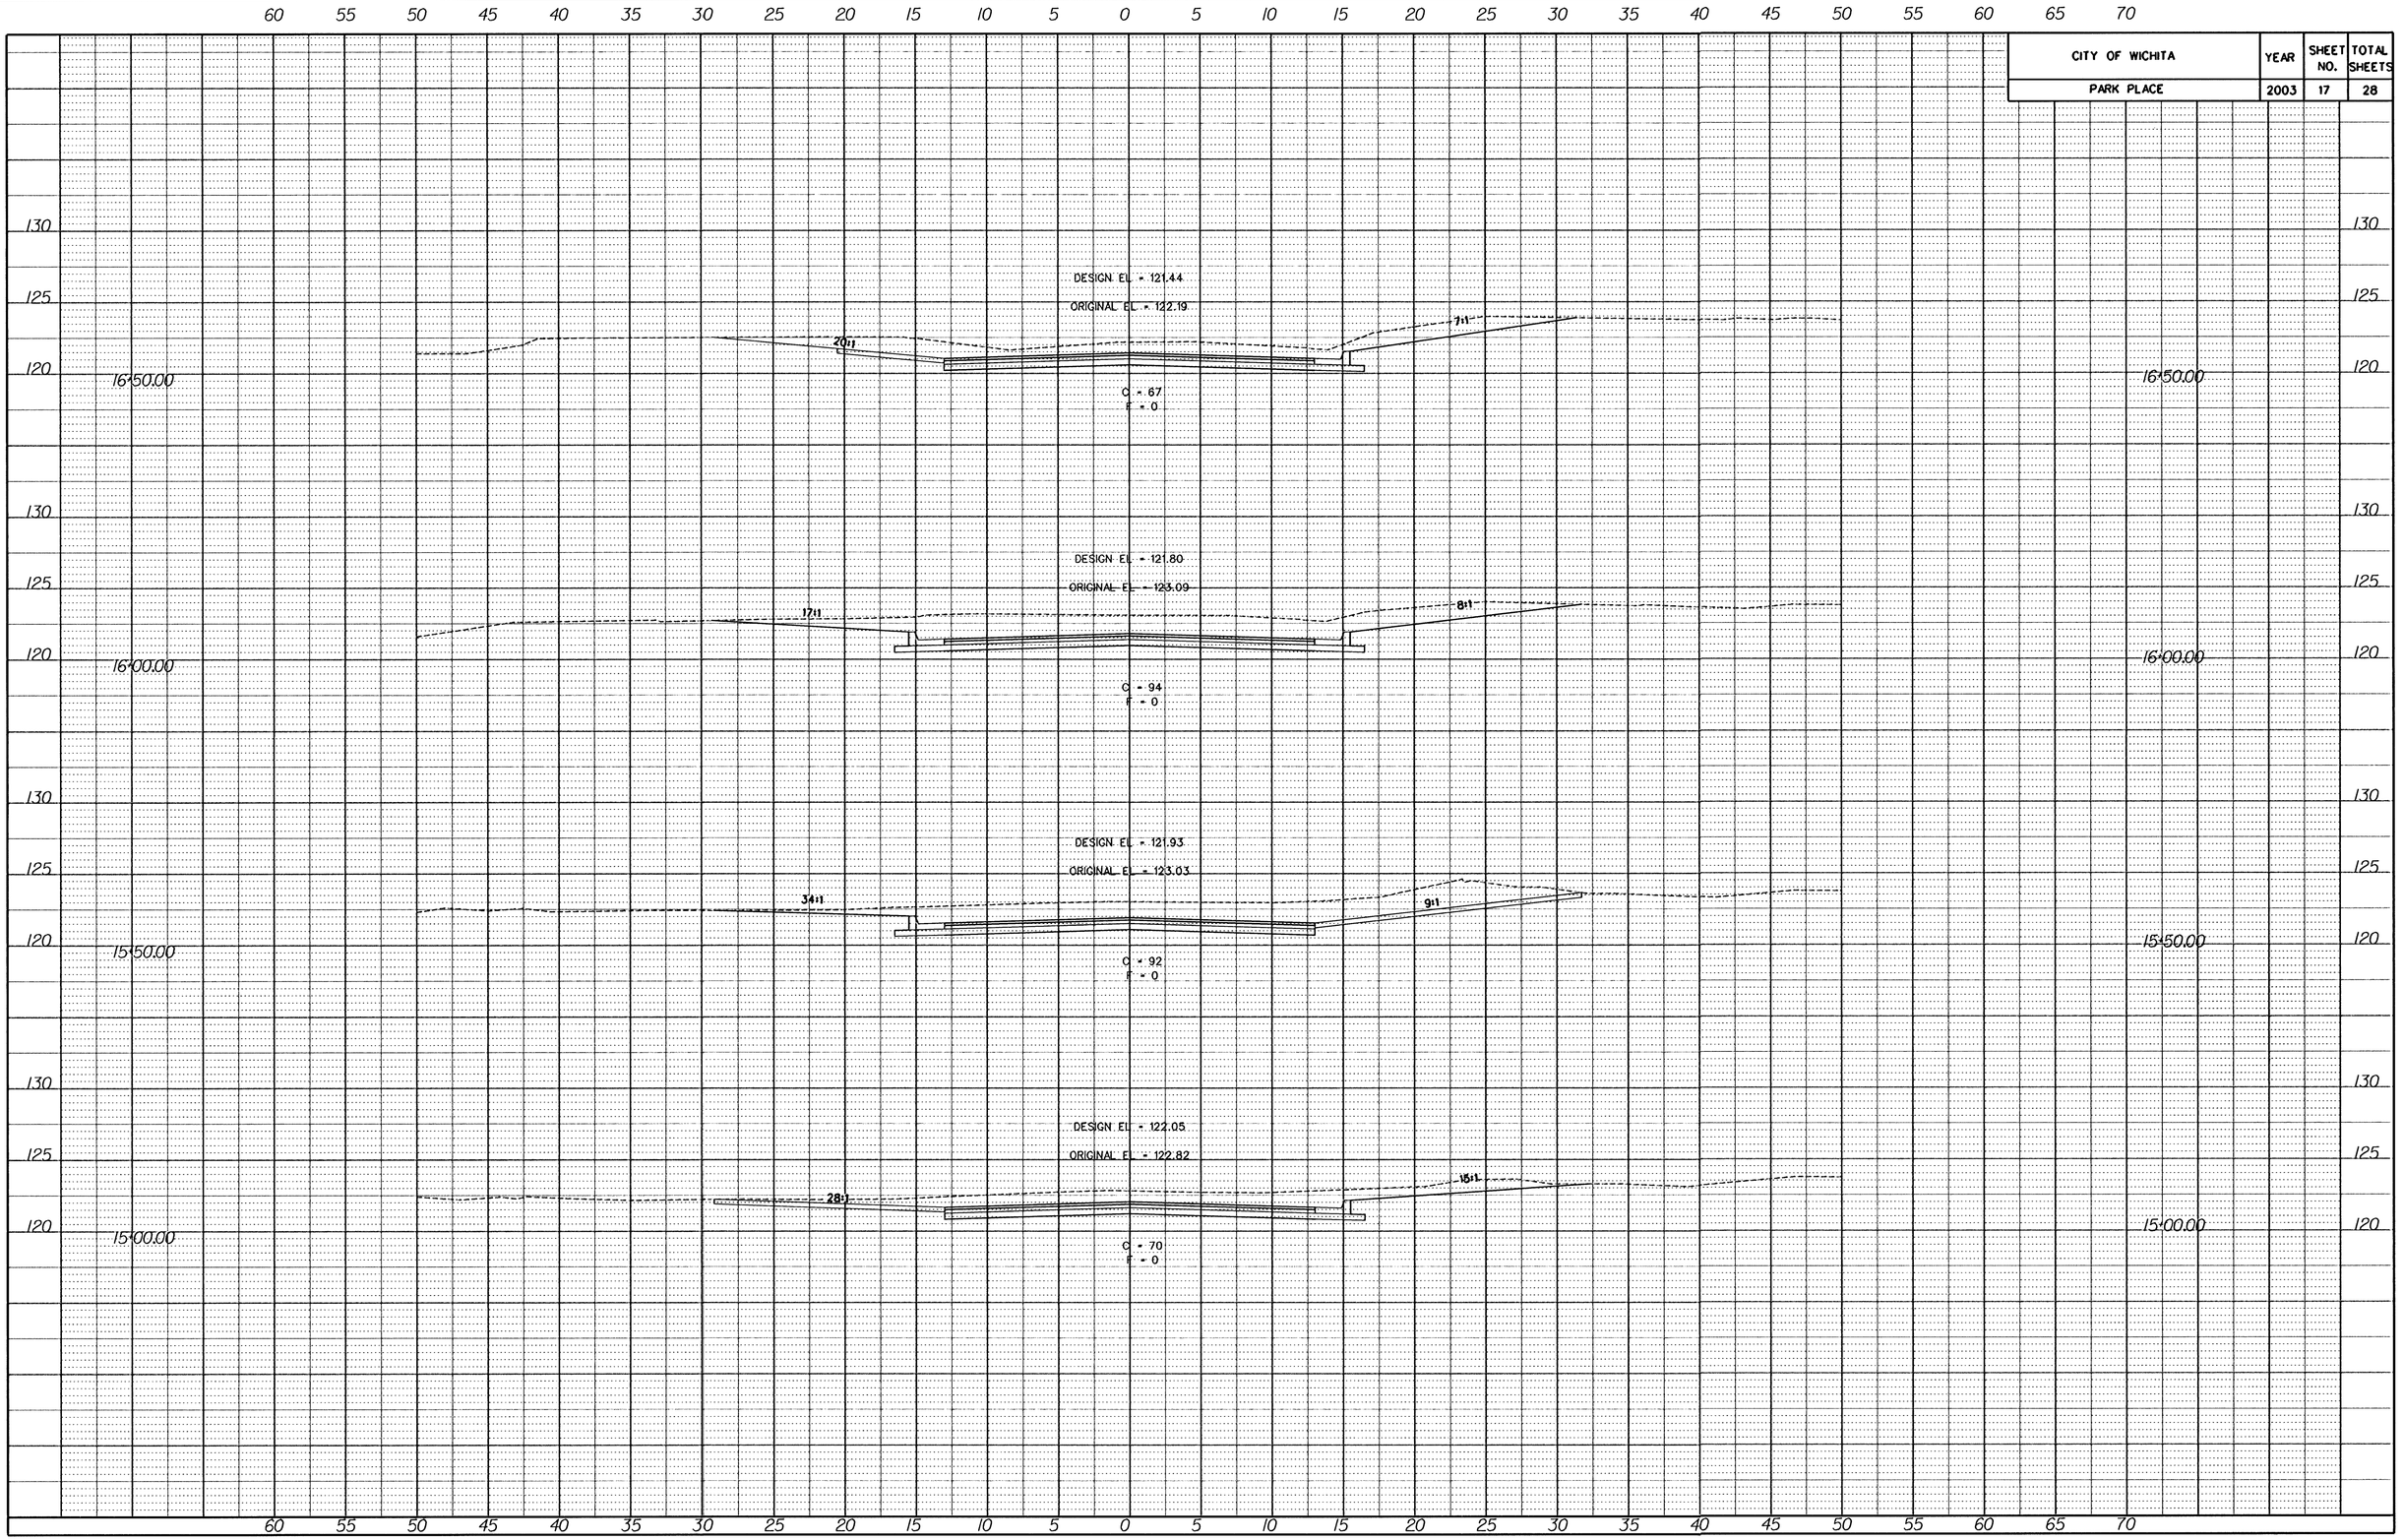
REFERENCES NOTED
REFERENCES CHECKED