CITY OF WICHITA	YEAR	SHEET NO.	TOTAL SHEETS
WELLINGTON PLACE	2003	25	28
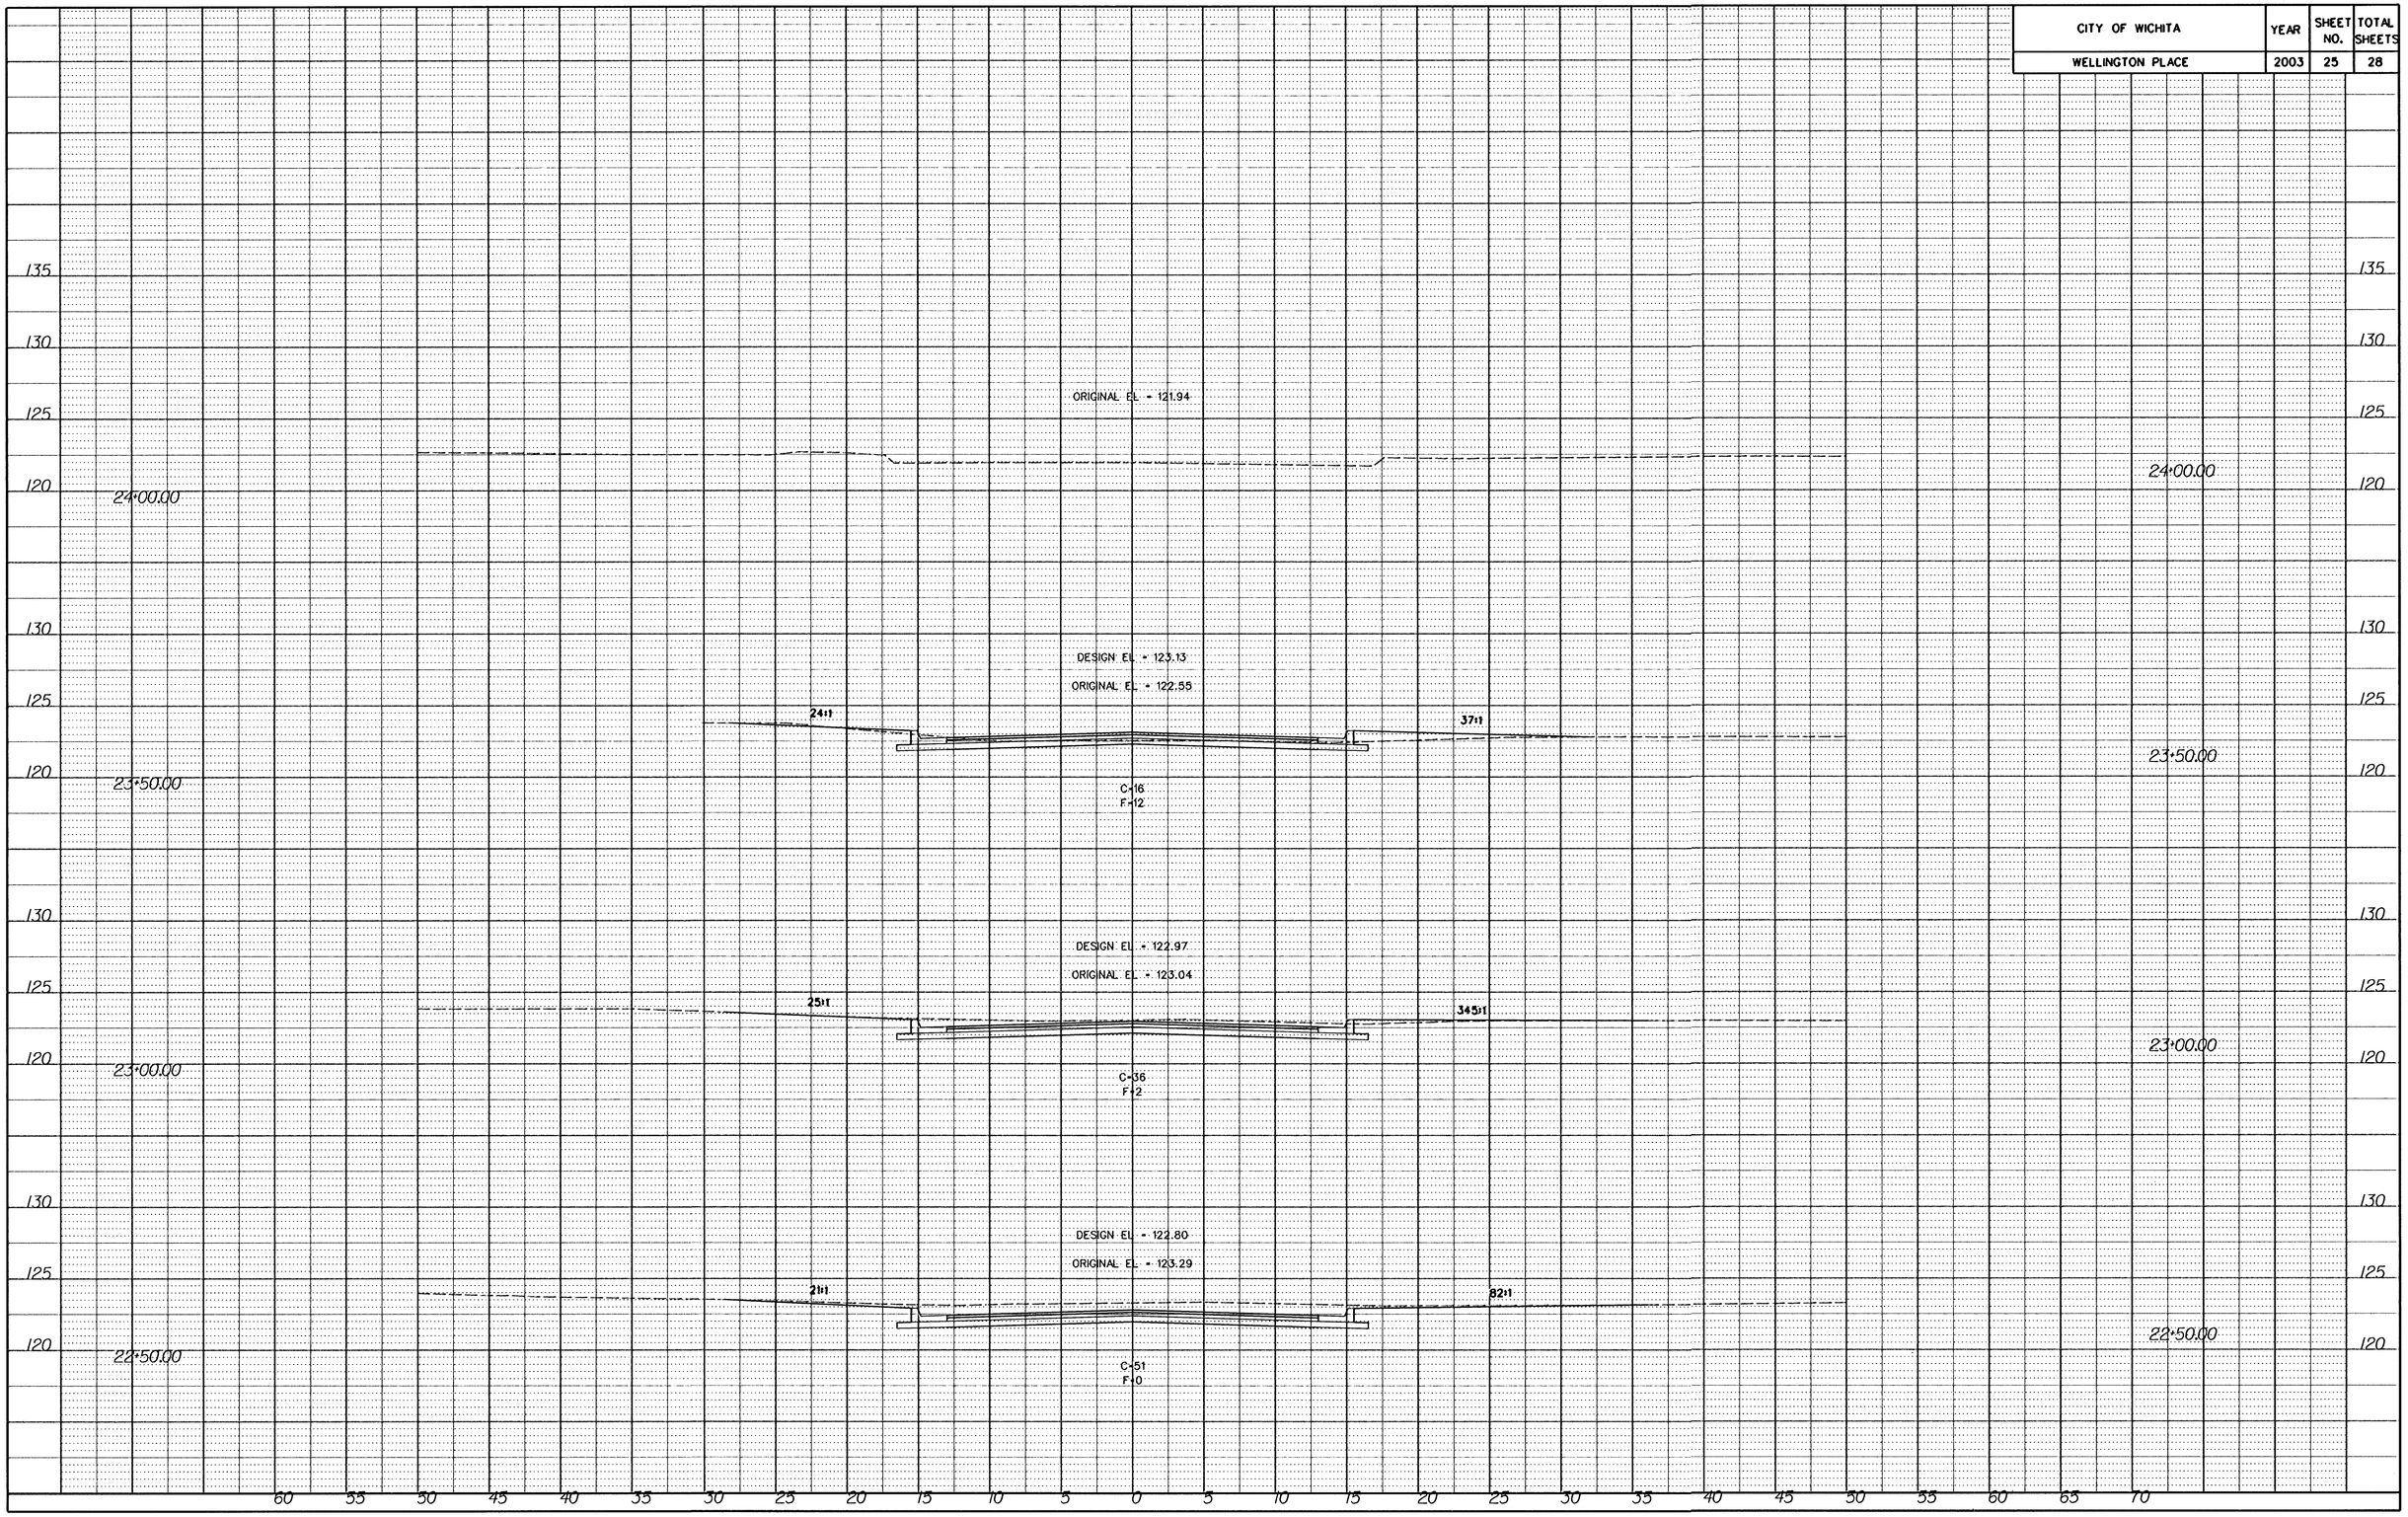
DATE	BY
REFERENCES NOTED	
REFERENCES CHECKED