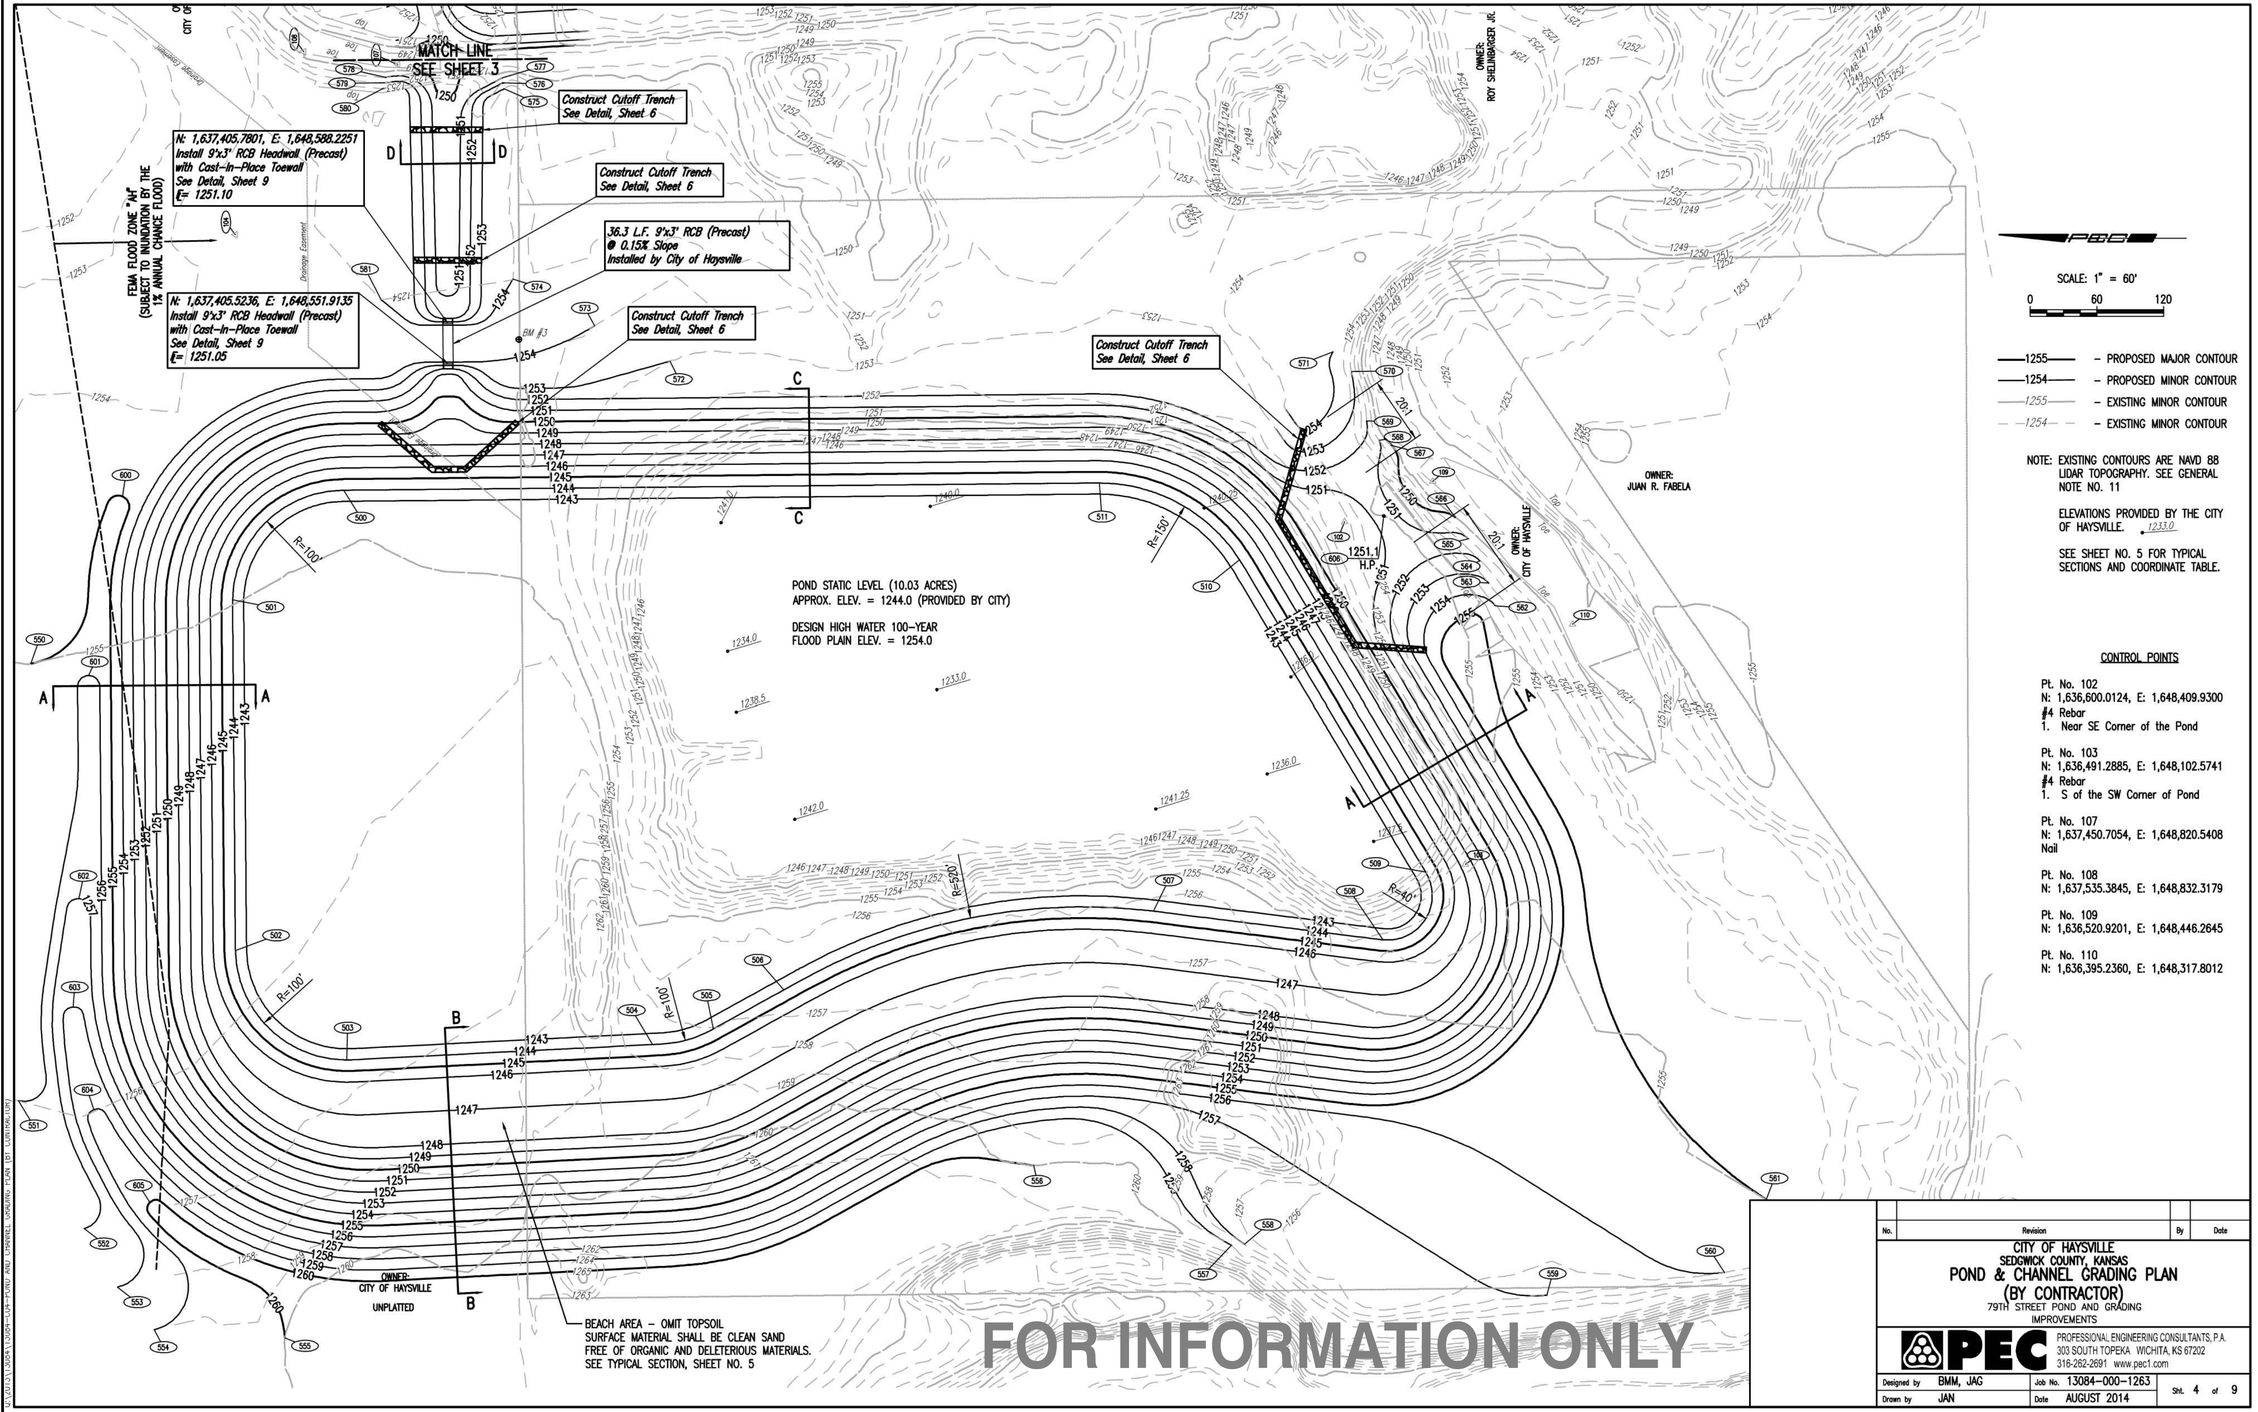

SCALE: 1" = 60'

0 60 120

1255 – PROPOSED MAJOR CONTOUR

1254 – PROPOSED MINOR CONTOUR

1255 – EXISTING MINOR CONTOUR

1254 – EXISTING MINOR CONTOUR

NOTE: EXISTING CONTOURS ARE NAVD 88 LIDAR TOPOGRAPHY. SEE GENERAL NOTE NO. 11

ELEVATIONS PROVIDED BY THE CITY OF HAYSVILLE. 1233.0

SEE SHEET NO. 5 FOR TYPICAL SECTIONS AND COORDINATE TABLE.

CONTROL POINTS

Pt. No. 102
N: 1,636,600.0124, E: 1,648,409.9300
#4 Rebar
1. Near SE Corner of the Pond

Pt. No. 103
N: 1,636,491.2885, E: 1,648,102.5741
#4 Rebar
1. S of the SW Corner of Pond

Pt. No. 107
N: 1,637,450.7054, E: 1,648,820.5408
Nail

Pt. No. 108
N: 1,637,535.3845, E: 1,648,832.3179

Pt. No. 109
N: 1,636,520.9201, E: 1,648,446.2645

Pt. No. 110
N: 1,636,395.2360, E: 1,648,317.8012

No.	Revision	By	Date

CITY OF HAYSVILLE
SEDGWICK COUNTY, KANSAS
POND & CHANNEL GRADING PLAN
(BY CONTRACTOR)
79TH STREET POND AND GRADING IMPROVEMENTS

PEC PROFESSIONAL ENGINEERING CONSULTANTS, P.A.
303 SOUTH TOPEKA WICHITA, KS 67202
316-262-2691 www.pec1.com

Designed by BMM, JAG | Job No. 13084-000-1263
Drawn by JAN | Date AUGUST 2014
Sht. 4 of 9








