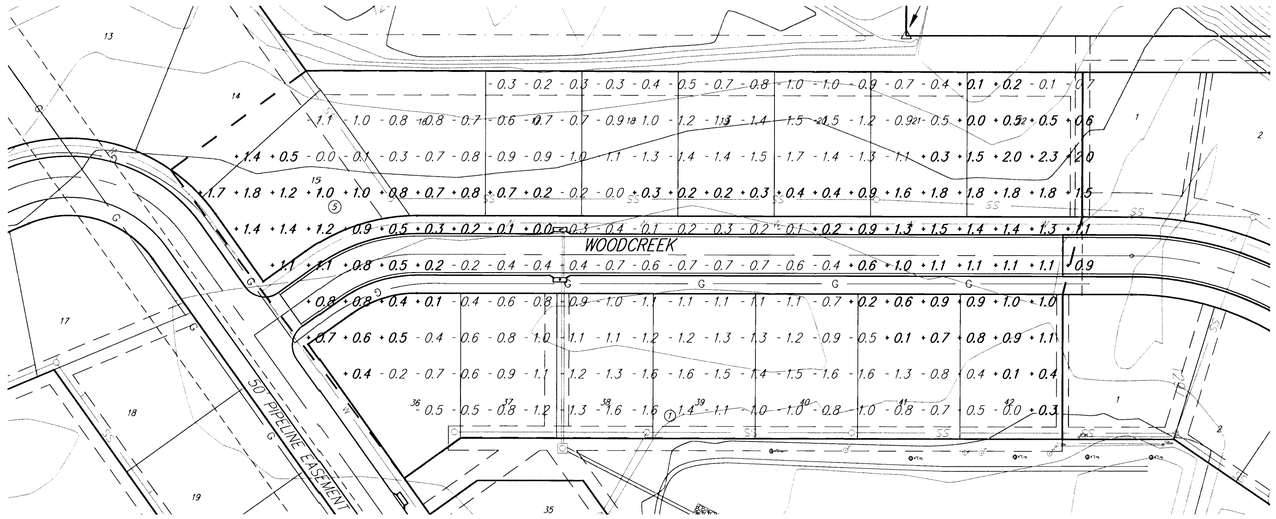

NORTHERN PORTION PHASE 2

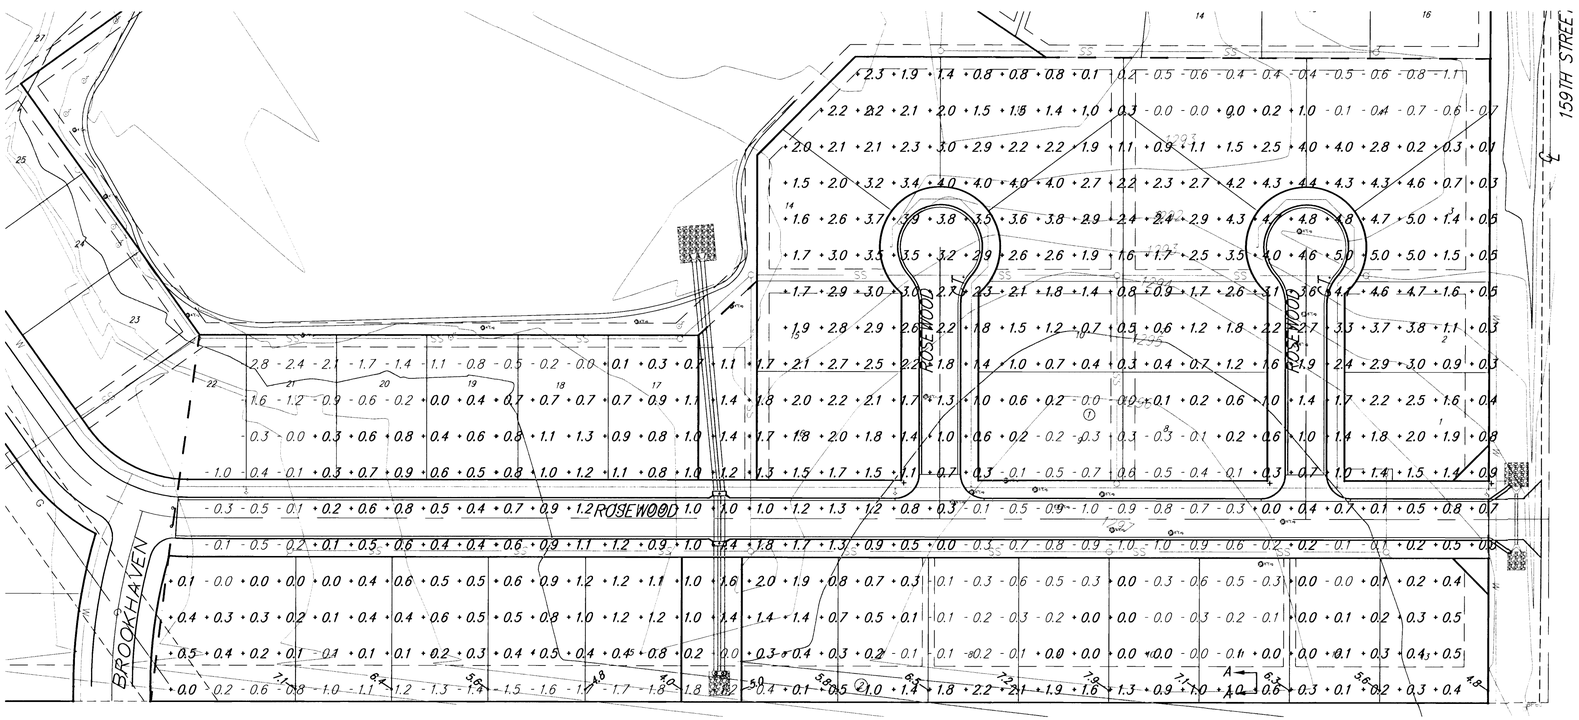

SOUTHERN PORTION PHASE 2

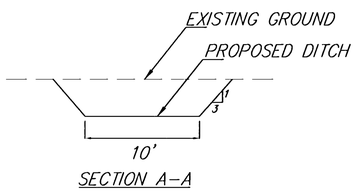

— — CONSTRUCTION LIMITS

SCALE: 1" = 60'

Whispering Lakes Phase 2
Site Earthwork
WICHITA, KANSAS

Ruggles & Bohm, P.A.
Engineering, Surveying, Land Planning
924 North Main
Wichita, Kansas 67203
www.rbkansas.com
(316) 264-8008
(316) 264-4621 fax
E-mail: info@rbkansas.com

DESIGN	CMB
DRAWN	EJG
REVIEW	
UTILITY	
DATE	Nov. 26, 2002
DRAWING FILE	Details {Site Grading 01}
PROJECT NUMBER	472-83624
FIELD BOOK	221E
SHEET	12 OF 31